

Architectural floor plan of the 4th floor (4F) showing a central fire escape (火床) and surrounding areas. The plan includes dimensions for the building footprint, internal spaces, and external walls. Key features include a central fire escape (火床) with a diameter of 170, surrounded by a circular fire escape (火床) with a diameter of 170. The fire escape is flanked by two benches (ベンチ) on the 4th floor (FL+400). The plan also shows a large rectangular area (140.5 x 120) labeled 'スクリーン 壁 スチール1.2' (Screen Wall Steel 1.2). Other dimensions include 940φ for the screen and 410角 for the new guard. The plan is oriented with Y1 and Y2 markers.

ビジャーズホール (受付カウンター2) 材質:メラミン積層化粧板(茶コア) DC-956T(スライ) DKJ-8512T(薄ページュ)  
ボソノ接着剤またはビス止め、 脚部固定金物: SUS L-75×75×3 I= ボルト止め

The image displays architectural drawings of a building facade, including elevation and section views with dimensions in millimeters.

**Elevation View (Top):** Shows a facade with a total width of 3000 mm. The height is divided into sections of 180, 100, 240, and 100 mm. The total height is 700 mm. The facade features a central entrance with a width of 1300 mm and a height of 440 mm. The entrance is flanked by two side sections, each 1300 mm wide. The entrance has a width of 1300 mm and a height of 440 mm. The entrance is flanked by two side sections, each 1300 mm wide. The entrance has a width of 1300 mm and a height of 440 mm.

**Elevation View (Bottom):** Shows a facade with a total width of 3000 mm. The height is divided into sections of 180, 100, 240, and 100 mm. The total height is 700 mm. The facade features a central entrance with a width of 1300 mm and a height of 440 mm. The entrance is flanked by two side sections, each 1300 mm wide. The entrance has a width of 1300 mm and a height of 440 mm. The entrance is flanked by two side sections, each 1300 mm wide. The entrance has a width of 1300 mm and a height of 440 mm.

**Section View (Right):** Shows a cross-section of the building. The total width is 750 mm. The height is divided into sections of 180, 100, 240, and 100 mm. The total height is 700 mm. The section shows a central entrance with a width of 1300 mm and a height of 440 mm. The entrance is flanked by two side sections, each 1300 mm wide. The entrance has a width of 1300 mm and a height of 440 mm. The entrance is flanked by two side sections, each 1300 mm wide. The entrance has a width of 1300 mm and a height of 440 mm.

ビクターズホール (本欄1) 材質: 甲板…メラミン積層化粧板(茶コア) A13 DC-8512(調光・調色)、  
下部 シナ合板 固定金物: SL-X 1= 耐止め、可動部 カテナ-OP ダボ金物 @40

Technical drawing of a window frame assembly, showing front, side, and detail views with dimensions.

**Front View (Top Left):** Shows a rectangular frame with a width of 1600 and a height of 700. The frame is divided into four quadrants by a horizontal and a vertical muntin. The muntins have a width of 20. The frame is shown in a perspective view with a break line.

**Side View (Bottom Left):** Shows the side profile of the frame with a total height of 900. The frame is divided into three horizontal sections with heights of 13, 12, and 15. The frame is shown in a perspective view with a break line.

**Detail View (Top Right):** A detailed view of the corner joint, showing the frame and the muntin. The scale is 1:5.

**Detail View (Bottom Right):** A detailed view of the corner joint, showing the frame and the muntin. The scale is 1:5.

ビクターズホール (本館2)  
材質: 甲板…メラミン積層化粧板(茶コア)A13 DC-8512T(薄ベージュ)、下部 シナ合板 固定金物: SL-X 1= 釘止め  
可動欄 カラガ-OP ダボ金物 @40、調光スイッチ EPS 幅木リフト

ビジャーズホール（水屋2） 材質：甲板…メラミン積層化粧板（茶コア）A13 DC-956T（トワイ）・扉…シナ合板OP、彫込引き手、スライド家具丁番が付付  
（水屋カウンター） 可動棚…ポリ合板 A15 白 ダボ金物 @50 IHコンロ：MRD-252(2.0kW) 200V 立水栓：…

Technical drawings of the MRD-252 fireproof safe, showing dimensions in millimeters (mm).





**Front View (Top Left):** Shows the overall dimensions: 2500 mm width and 2000 mm height. The safe is 1800 mm wide and 900 mm high. The door is 600 mm wide and 150 mm high. The safe body is 1200 mm wide and 750 mm high.

**Side View (Bottom Left):** Shows the side profile of the safe. The total width is 1200 mm. The safe body is 600 mm wide and 750 mm high. The door is 600 mm wide and 150 mm high. 




**Top View (Top Right):** Shows the top of the safe. The total width is 2500 mm. The safe body is 1800 mm wide and 900 mm high. The door is 600 mm wide and 150 mm high. 

**Side View (Bottom Right):** Shows the side profile of the safe. The total width is 1200 mm. The safe body is 600 mm wide and 750 mm high. The door is 600 mm wide and 150 mm high. 




















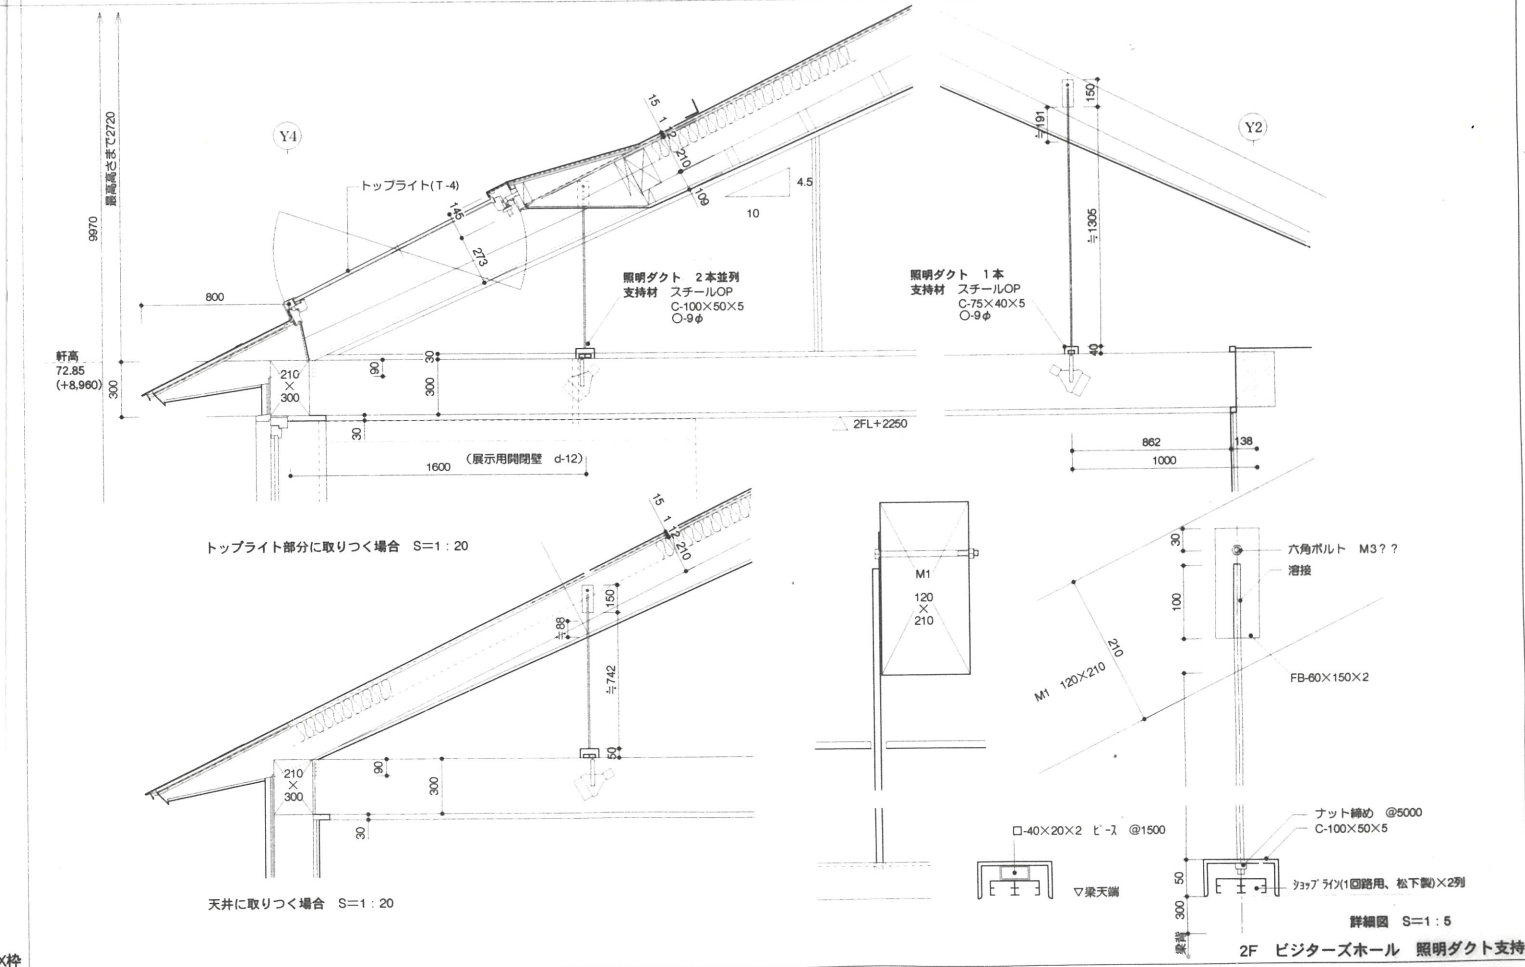
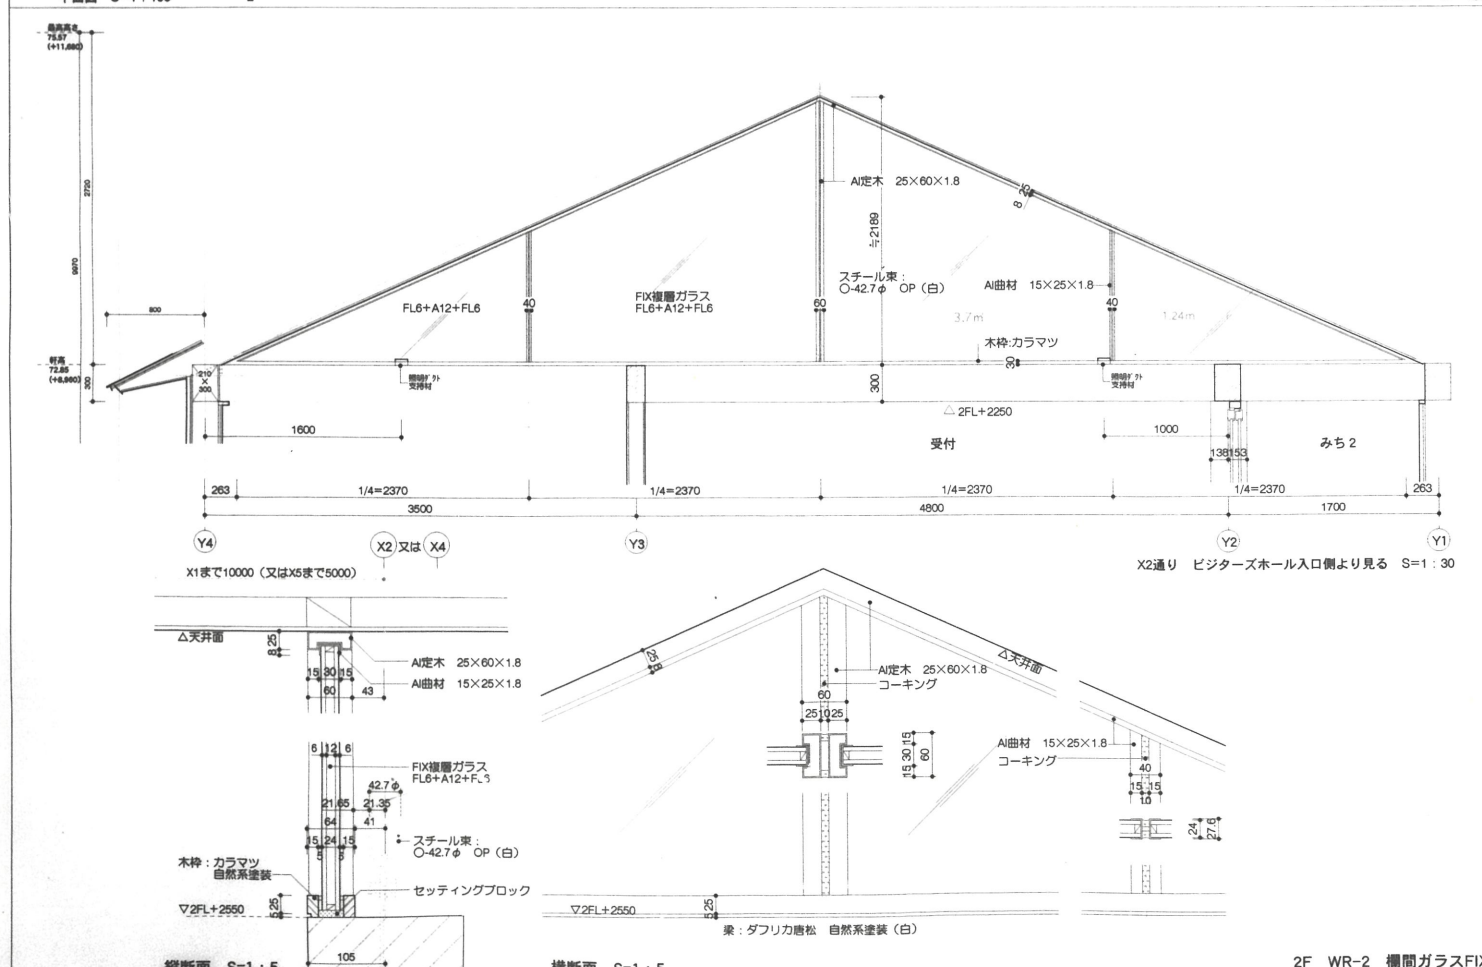
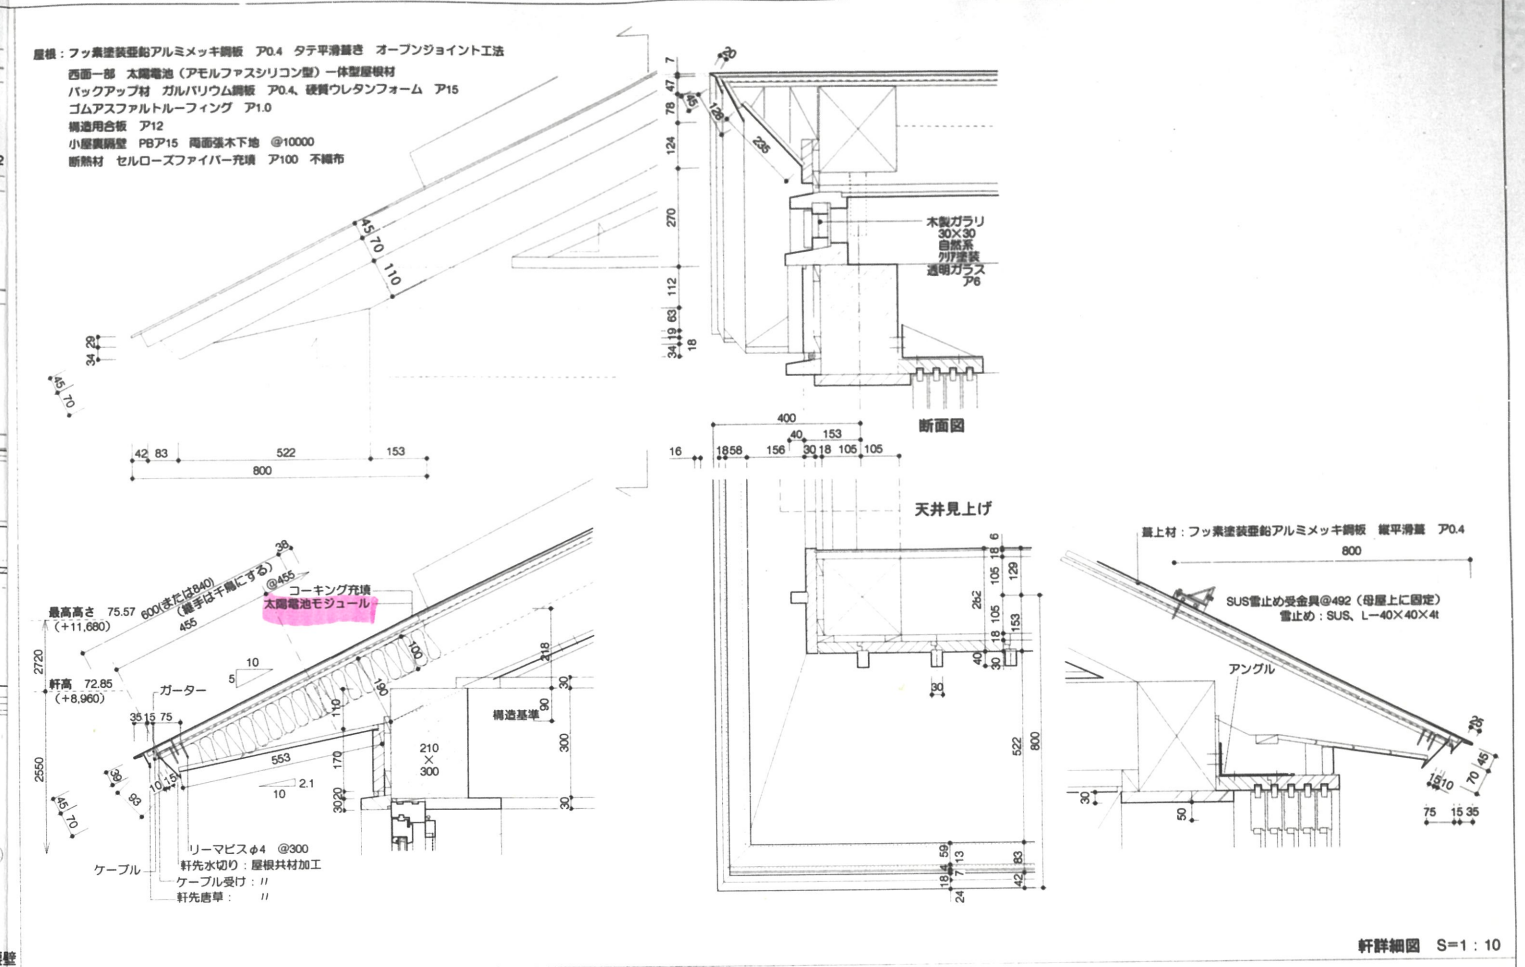
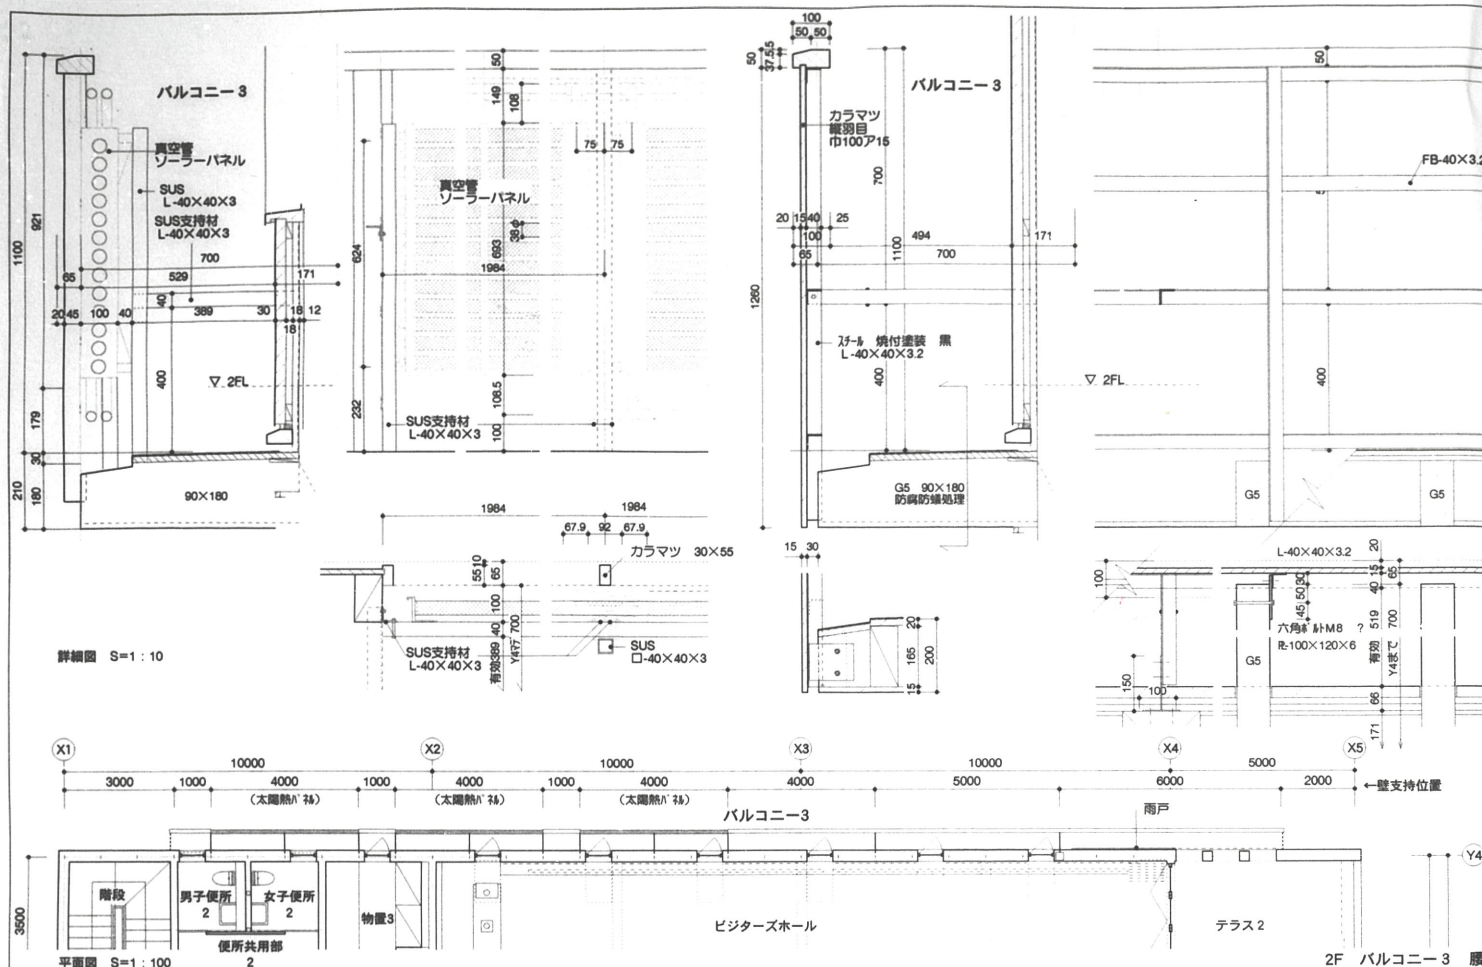




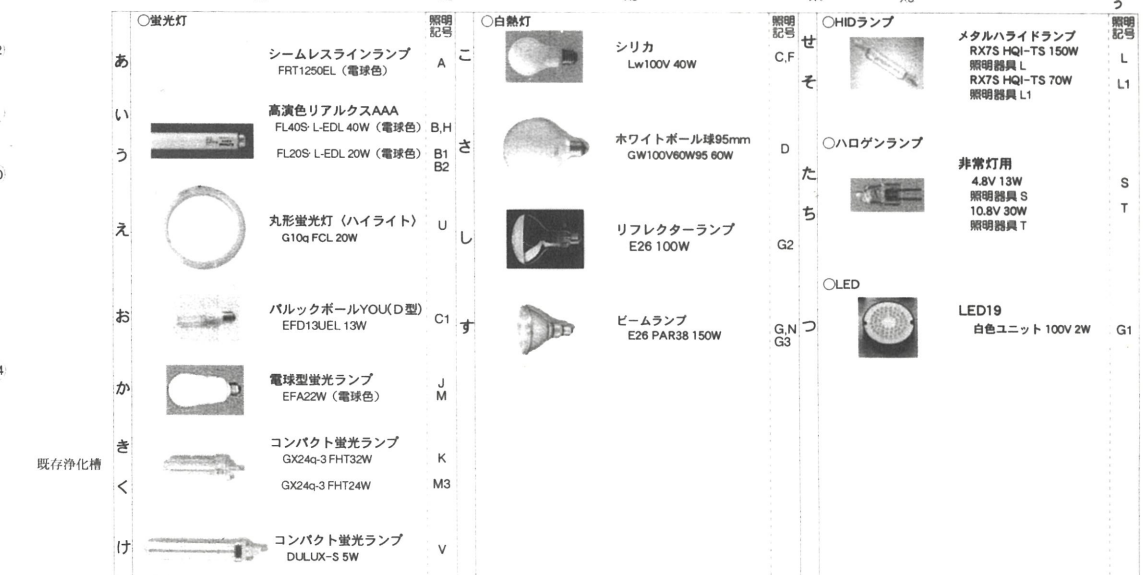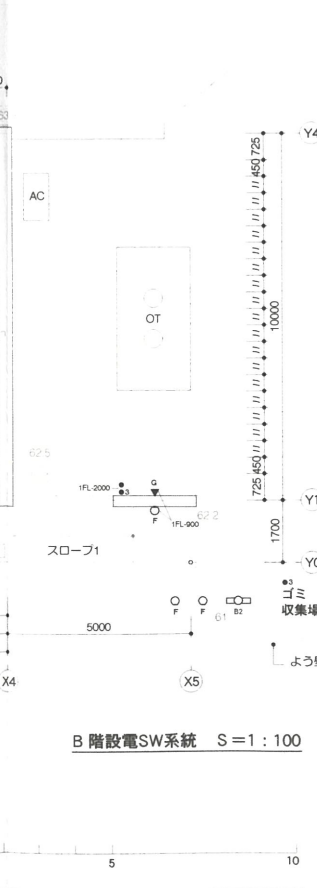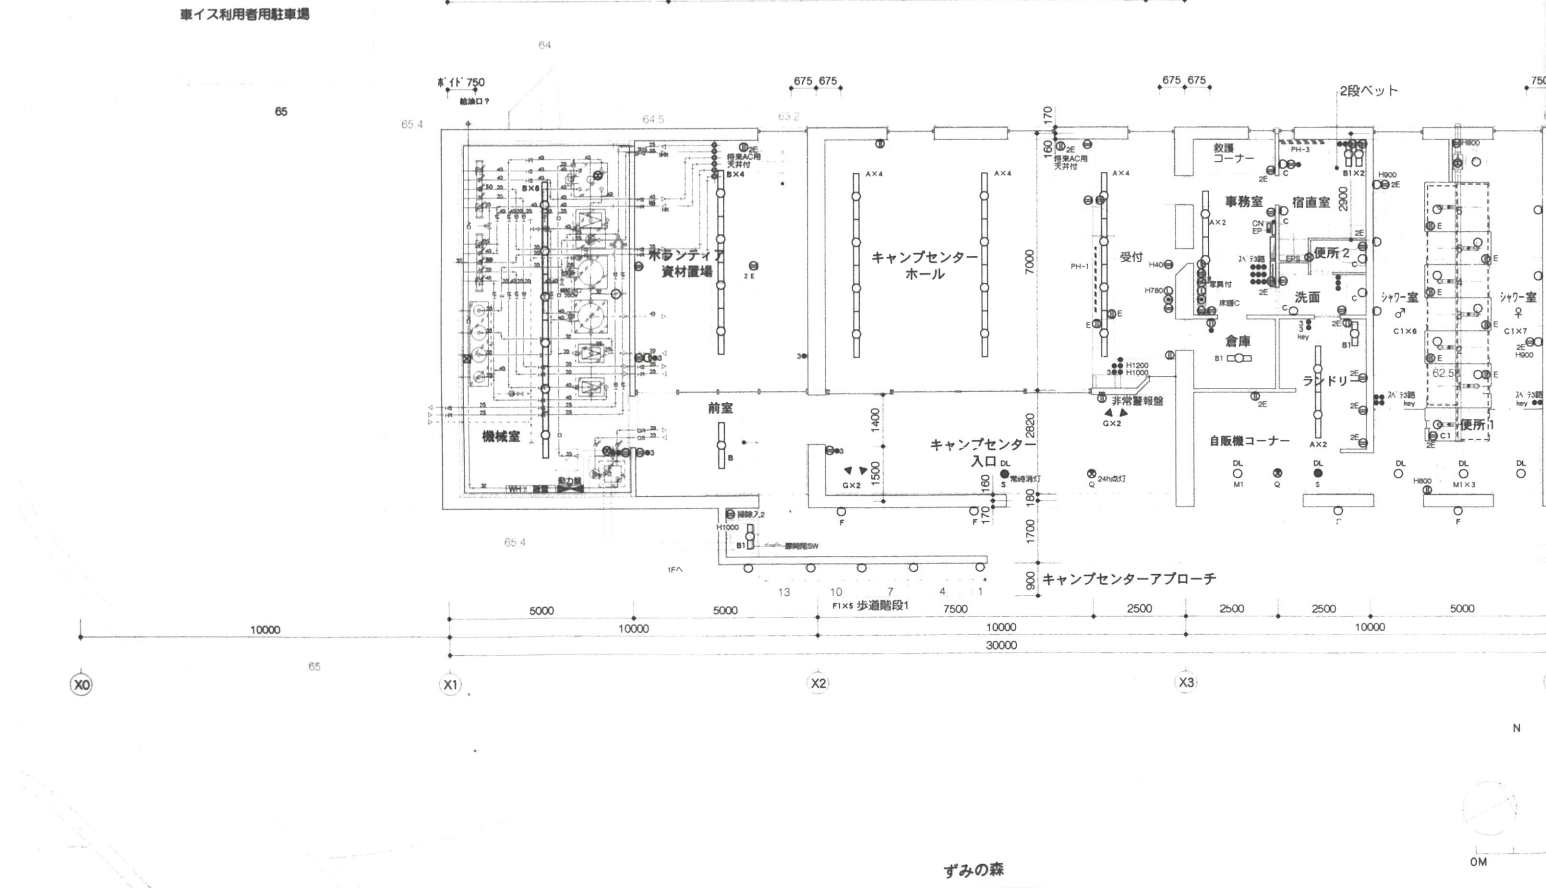

- 共通  
すべて
  - ・新金屬プレート、ネーム入スイッチとする
  - ・3路1台  
抱え込みタイプ  
器具と組れているタイプ等
- BFの下記3ヶ所の照明SWは
  - ・カフェシャワー室
  - ・WC1
  - ・ランドリー、自販
- 各keyBOX内にSW設置  
かつ  
事務室と3路制御
- 屋外照明は、ソーラー・自動・手動・試験 切替



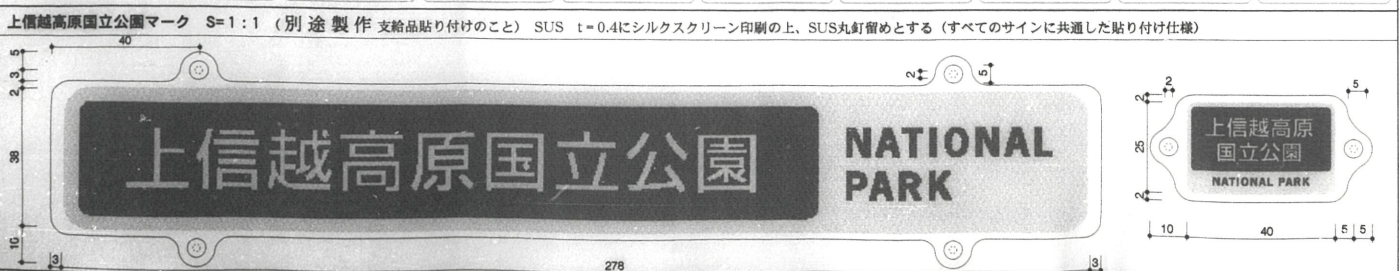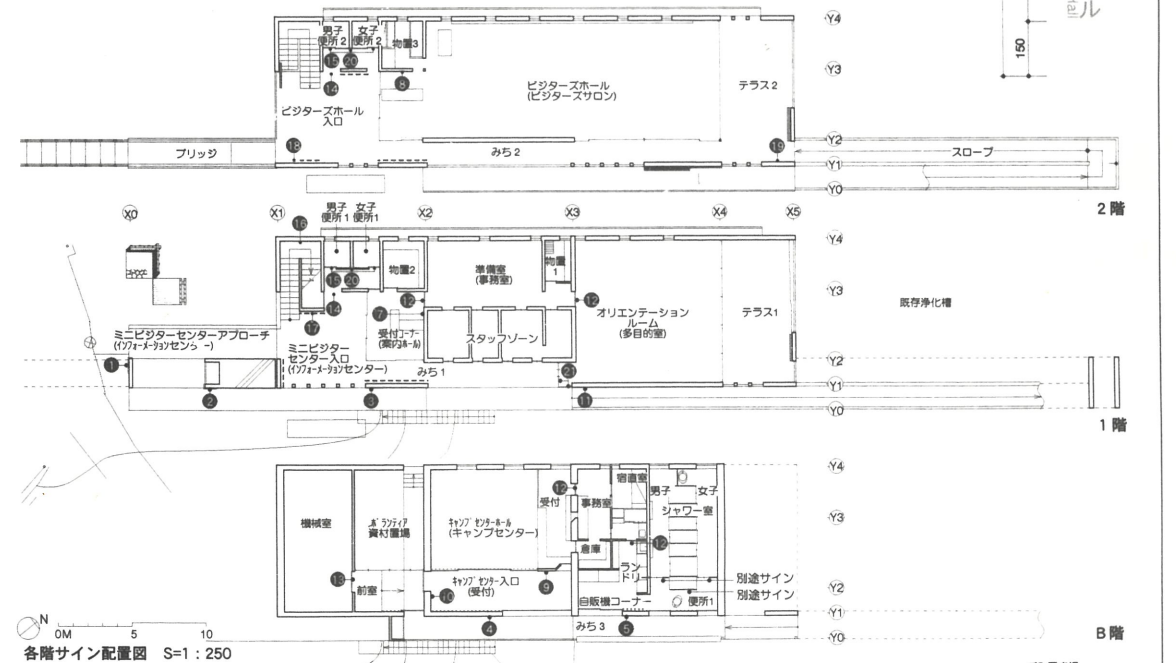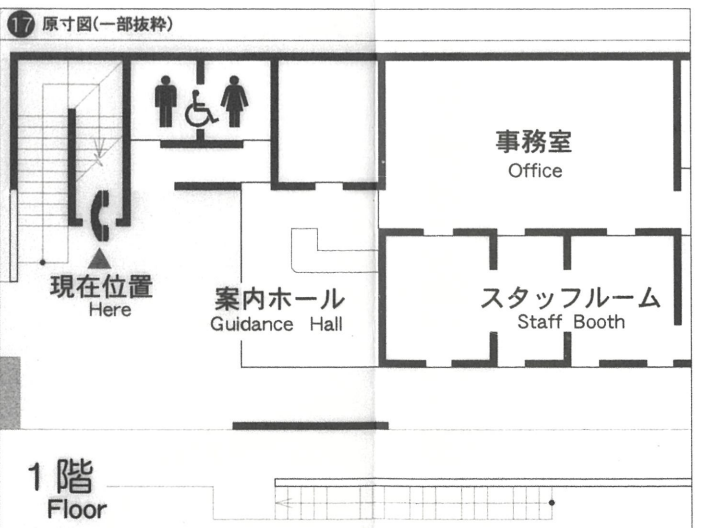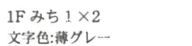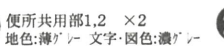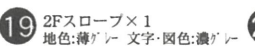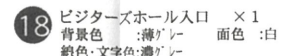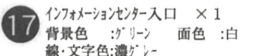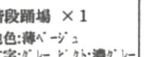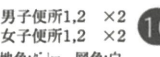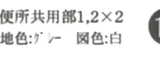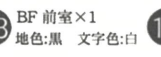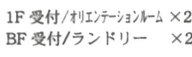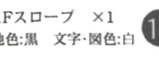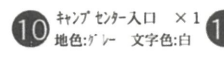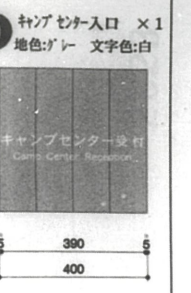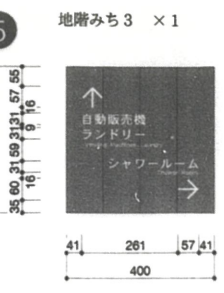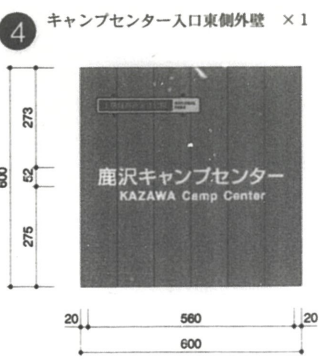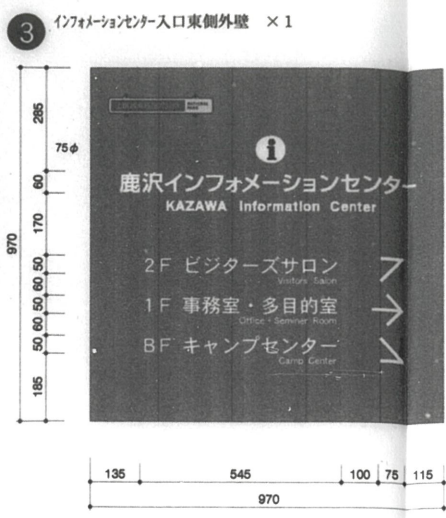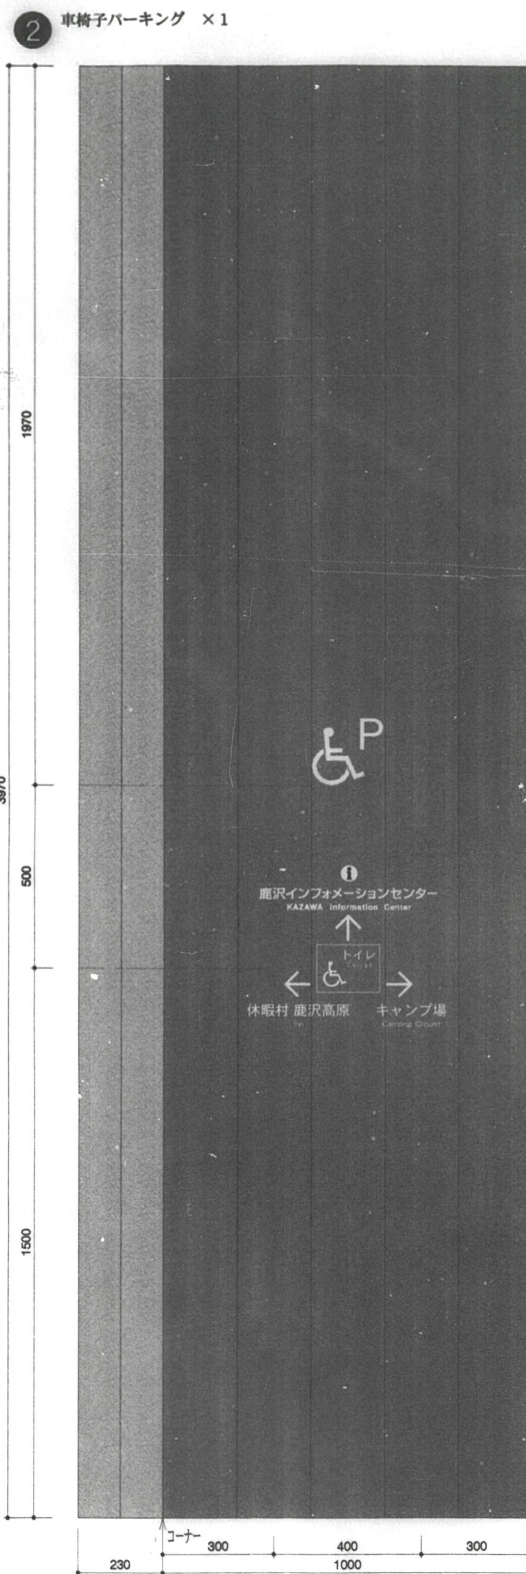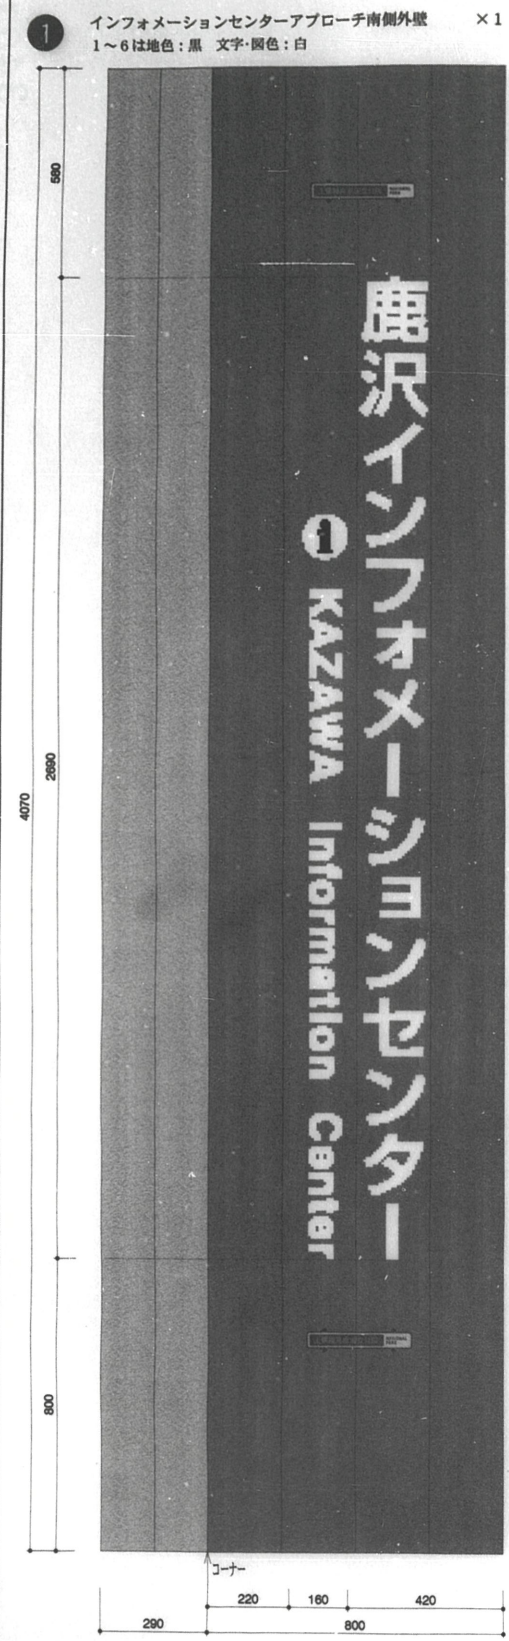

字体一覧

指定文字  
:「鹿沢インフォメーションセンター」  
[KAZAWA Information Center]  
丸ゴシック  
:サインNo.17.18の階を表す文字  
DFHS Gothic W7  
:サインNo.22(硝子に貼付)  
DFHS Gothic W5  
:上記以外

シルクスクリーン印刷・  
カッティングシート 使用色  
日本塗料工業会 塗料用標準色見本帳

|       |         |
|-------|---------|
| 白     | YN-95   |
| 赤     | Y07-50V |
| グリーン  | Y35-80D |
| 薄ベージュ | Y25-85A |
| 薄グレー  | YN-70   |
| グレー   | YN-60   |
| 濃グレー  | YN-40   |



サイン一覧 S=1:10

仕様 1~15 :木 巾200・100 1・2のみ:ア30 他:ア20  
自然系クリア塗装(黒、グレー、白、クリア) 文字形込み+白塗、濃グレー塗

16~20 :アルミ金属板シルクスクリーン印刷 カラー(白、薄グレー、グレー、濃グレー、赤)

21 :アルミ金属板+スチールコントロールタック カラー

22 :カッティングシート 濃グレー

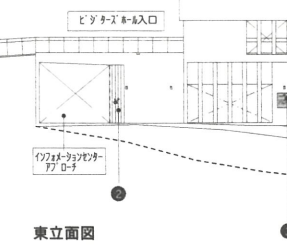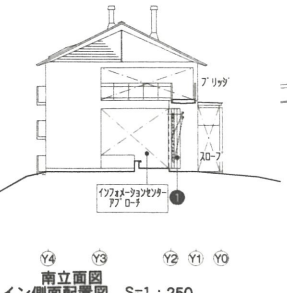





給水、給湯の水抜きバルブは  
ピット(地下)にある

左側 ストレーナ  
右側 タンクの水抜きとストレーナ

※地階部分は給水、給湯、排水管すべてピット内配管とする

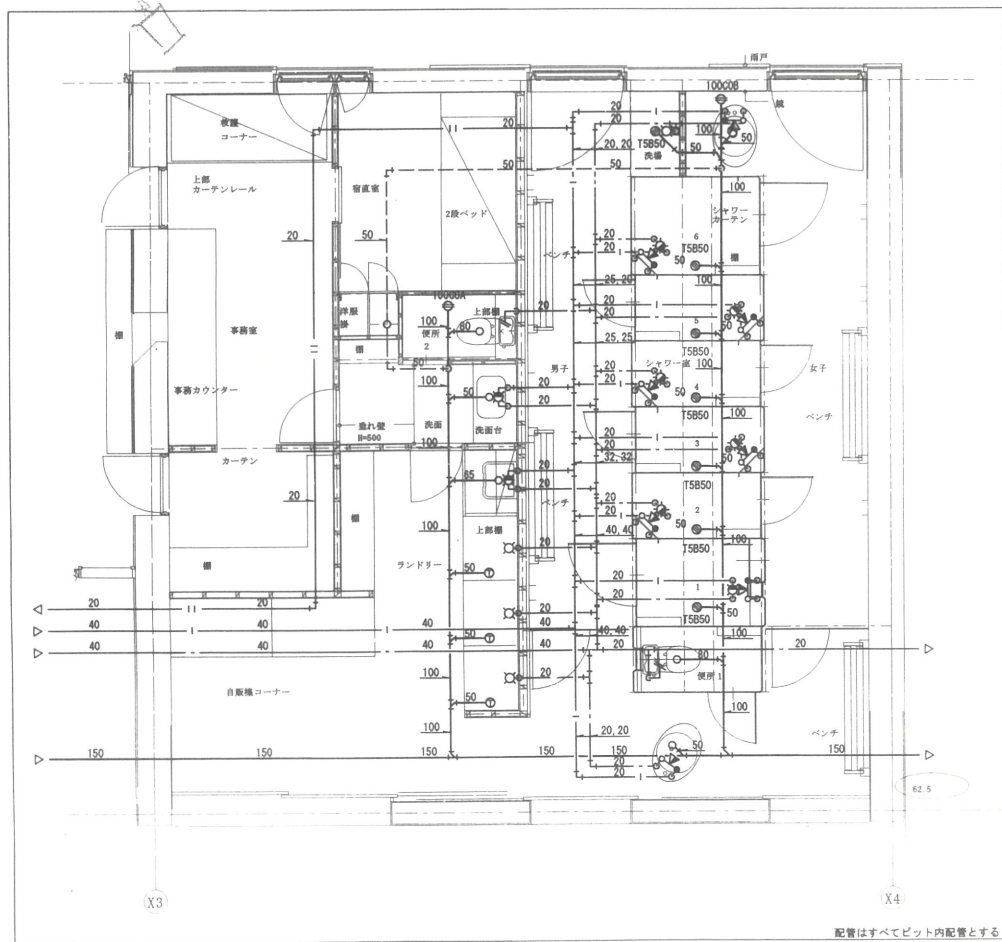

衛生詳細図 S=1:50

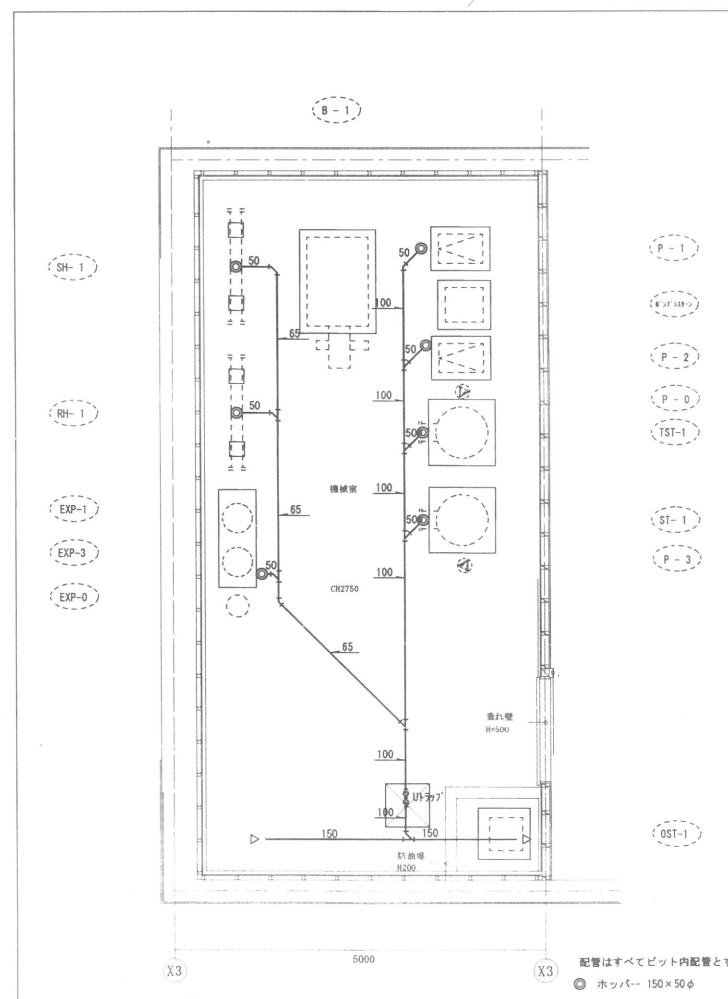

機械室排水図 S=1:50

TITLE 鹿沢園地自然学習歩道施設整備・ミニビジターセンターB工区


地階平面図(キャンプセンター)詳細図(衛生) M-4

SCALE S=1:50, 100


DATE

(有) 平倉直子建築設計事務所  
東京都目黒区東が丘 2-13-45  
TEL 3421-7406・FAX 3421-2337  
平倉直子一級建築士登録・113978  
一級建築士事務所登録・40966



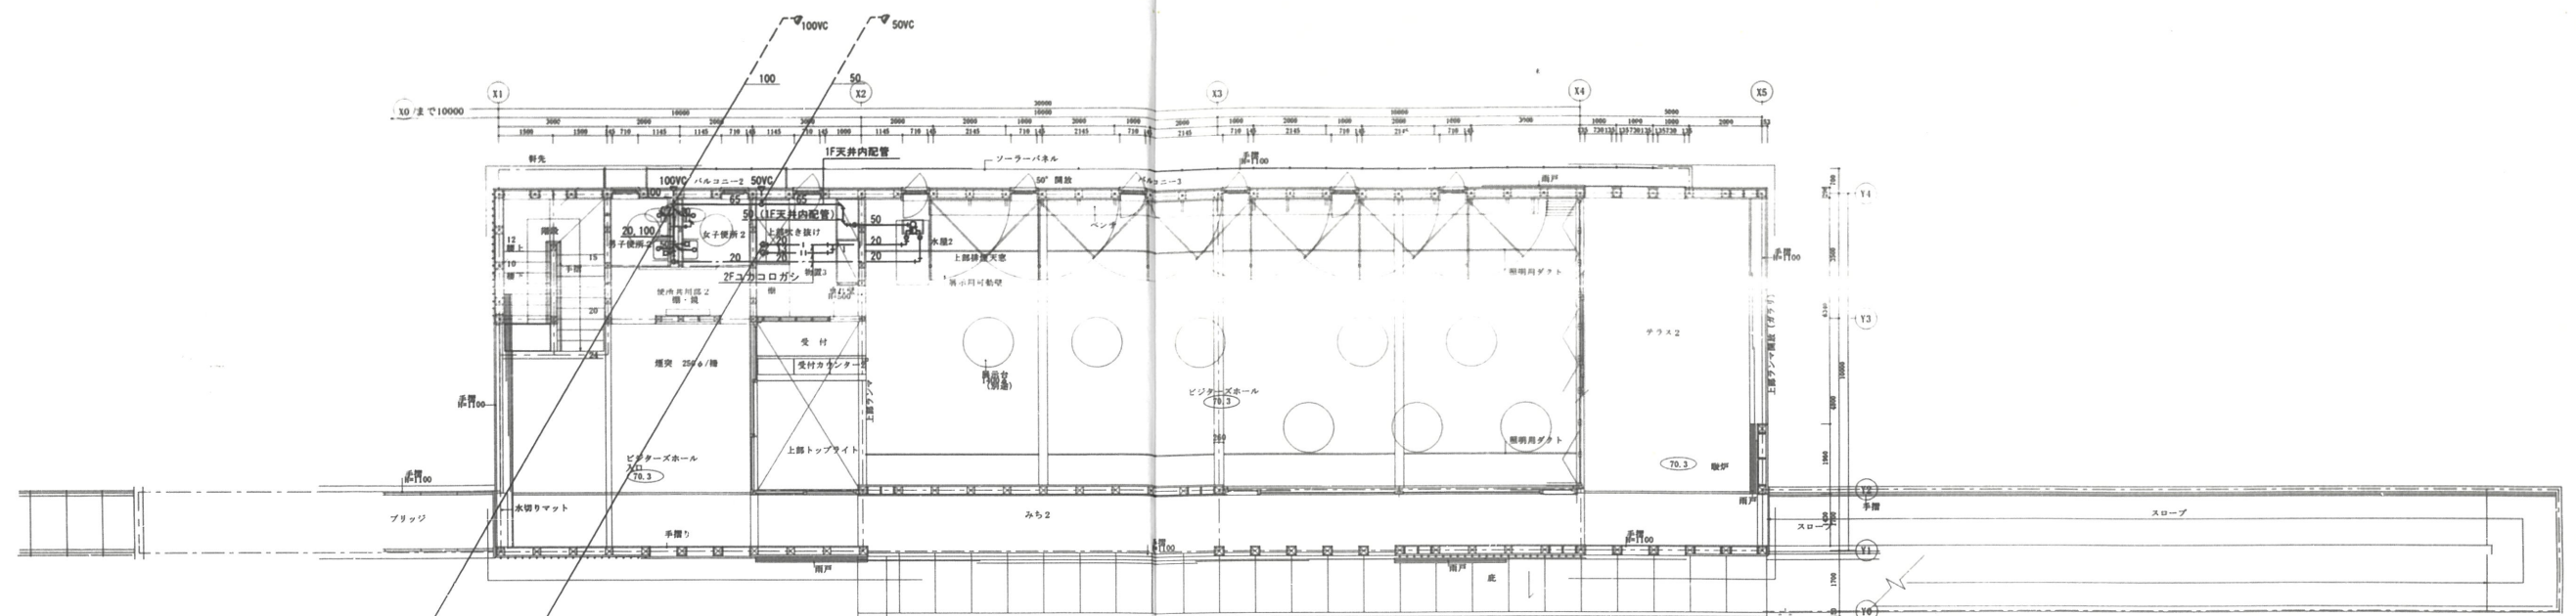

2階平面図 S=1:100

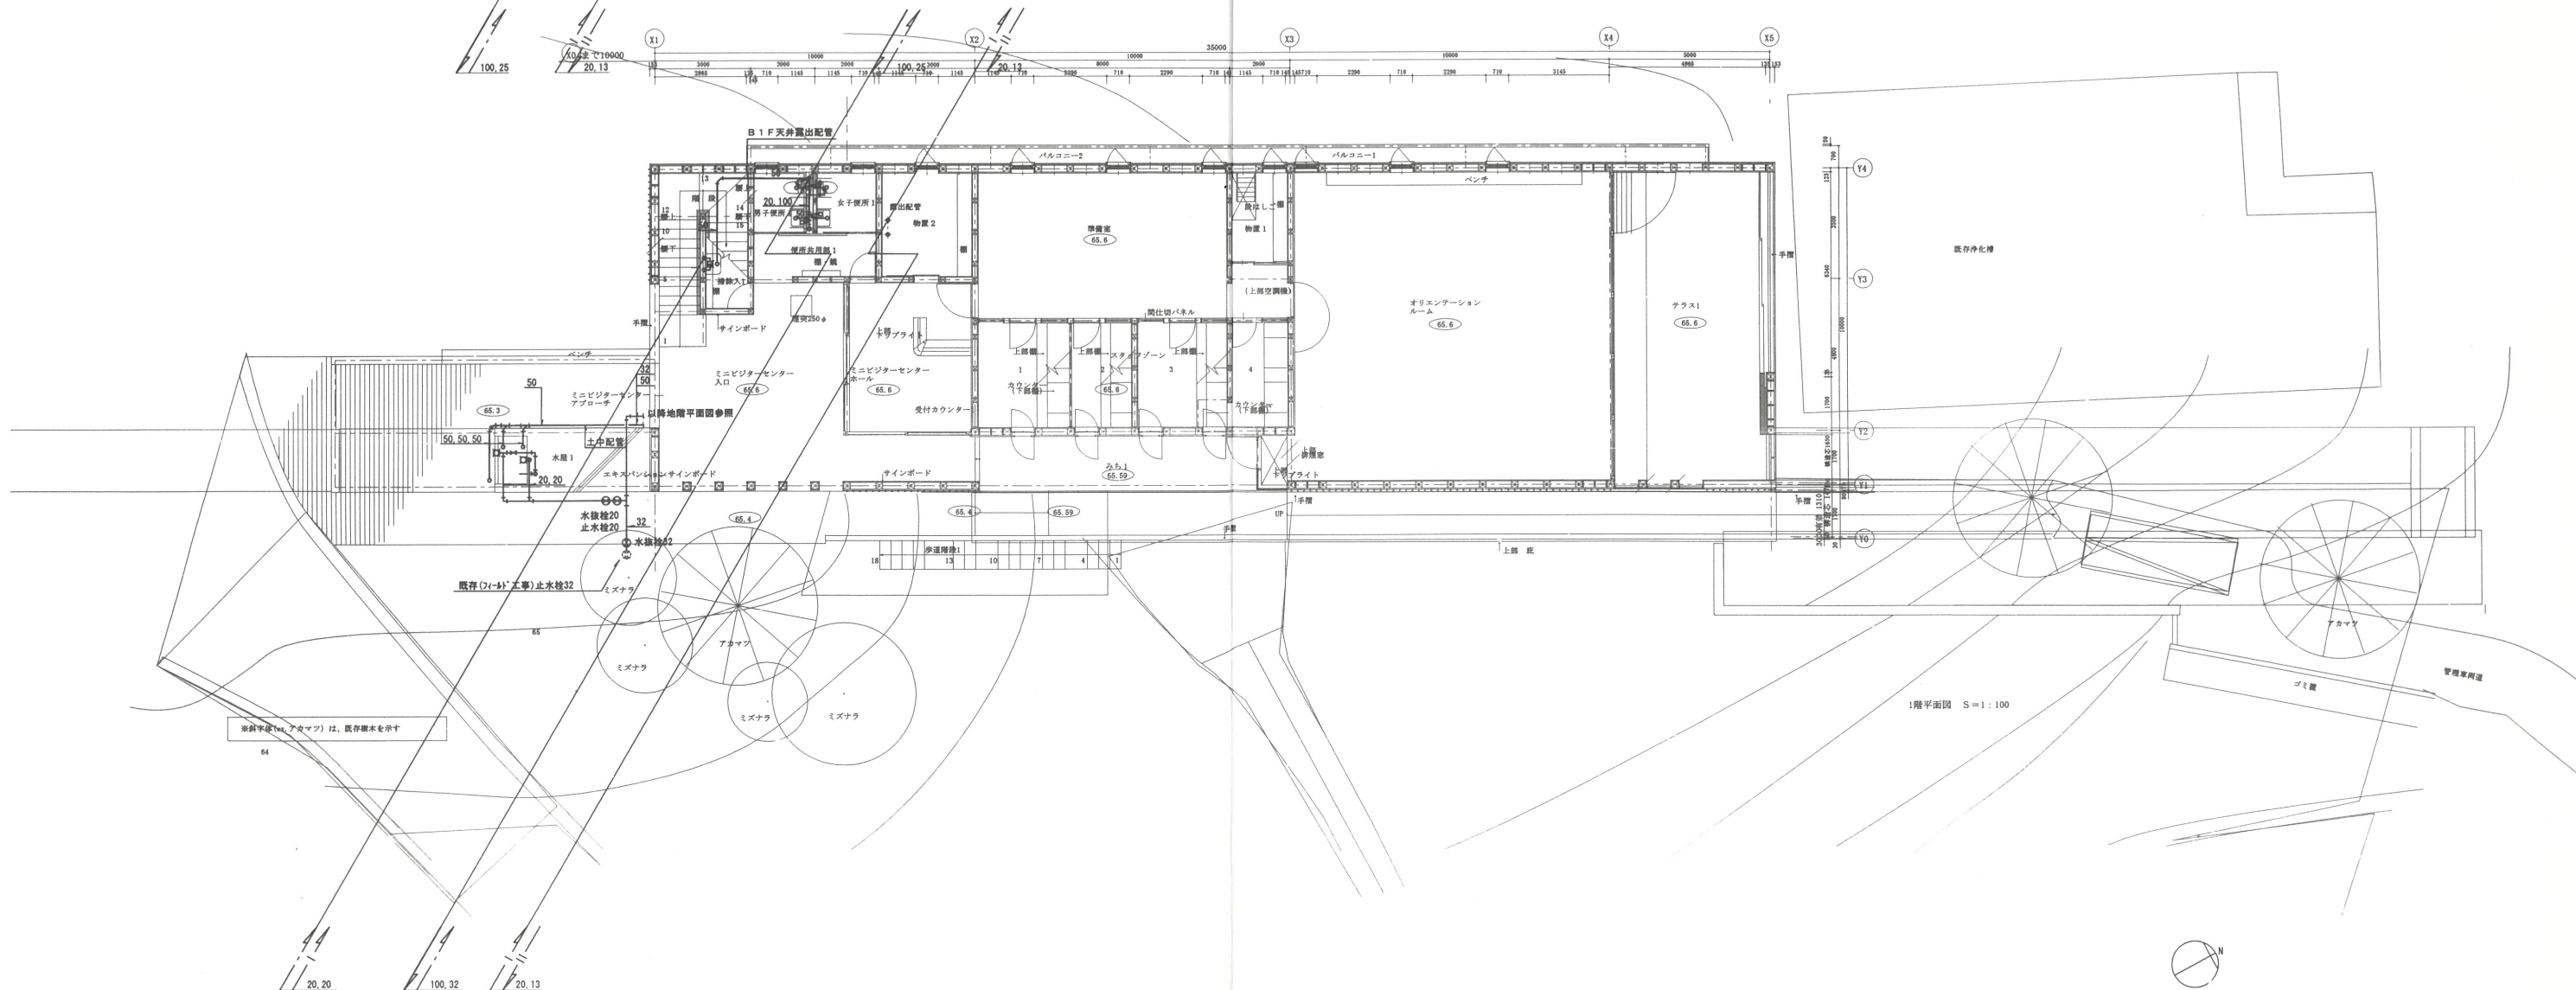

1階平面図 S=1:100

※図中「A」は、既設橋本を示す



TITLE 鹿沼園地自然学習歩道施設整備・ミニジッターセンターB工区


1・2階平面図 (ジッターセンター) 衛生 M-5

SCALE S=1:100

DATE


(有) 平倉直子 建築設計事務所  
東京都目黒区東が丘 2-13-45  
TEL 3421-7406・FAX 3421-2337  
平倉直子一級建築士登録・119878  
一級建築士事務所登録・40966



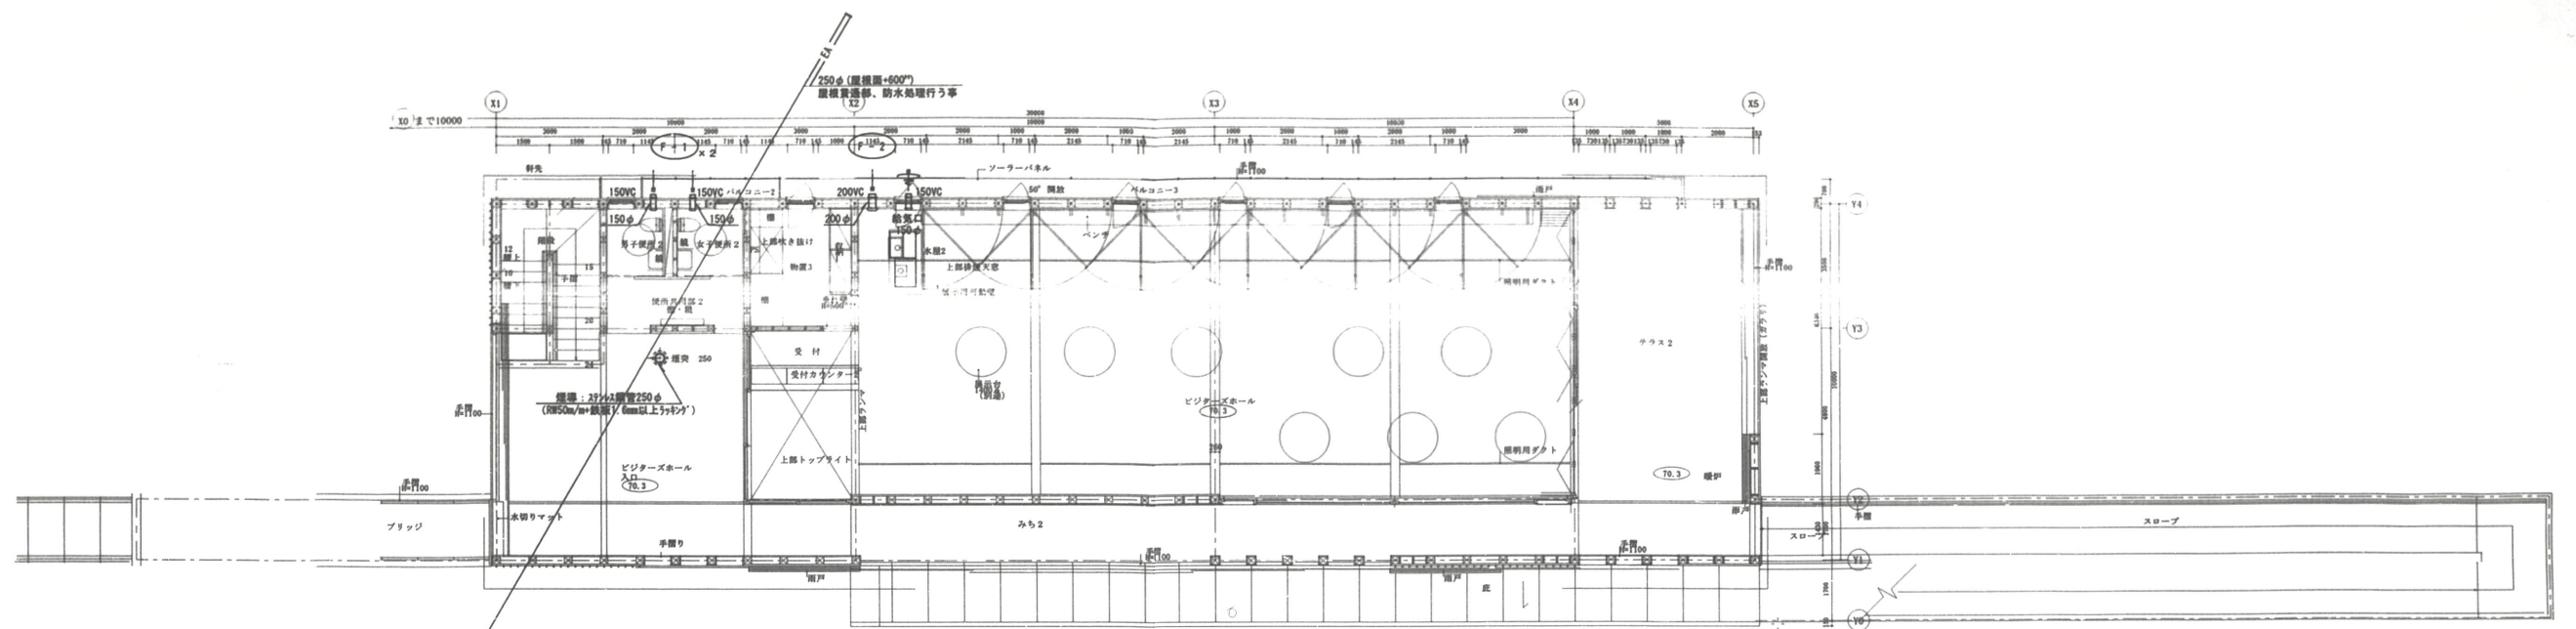

2階平面図 S=1:100


※ 煙突貫通部分は防火区画貫通部措置を行うこと。

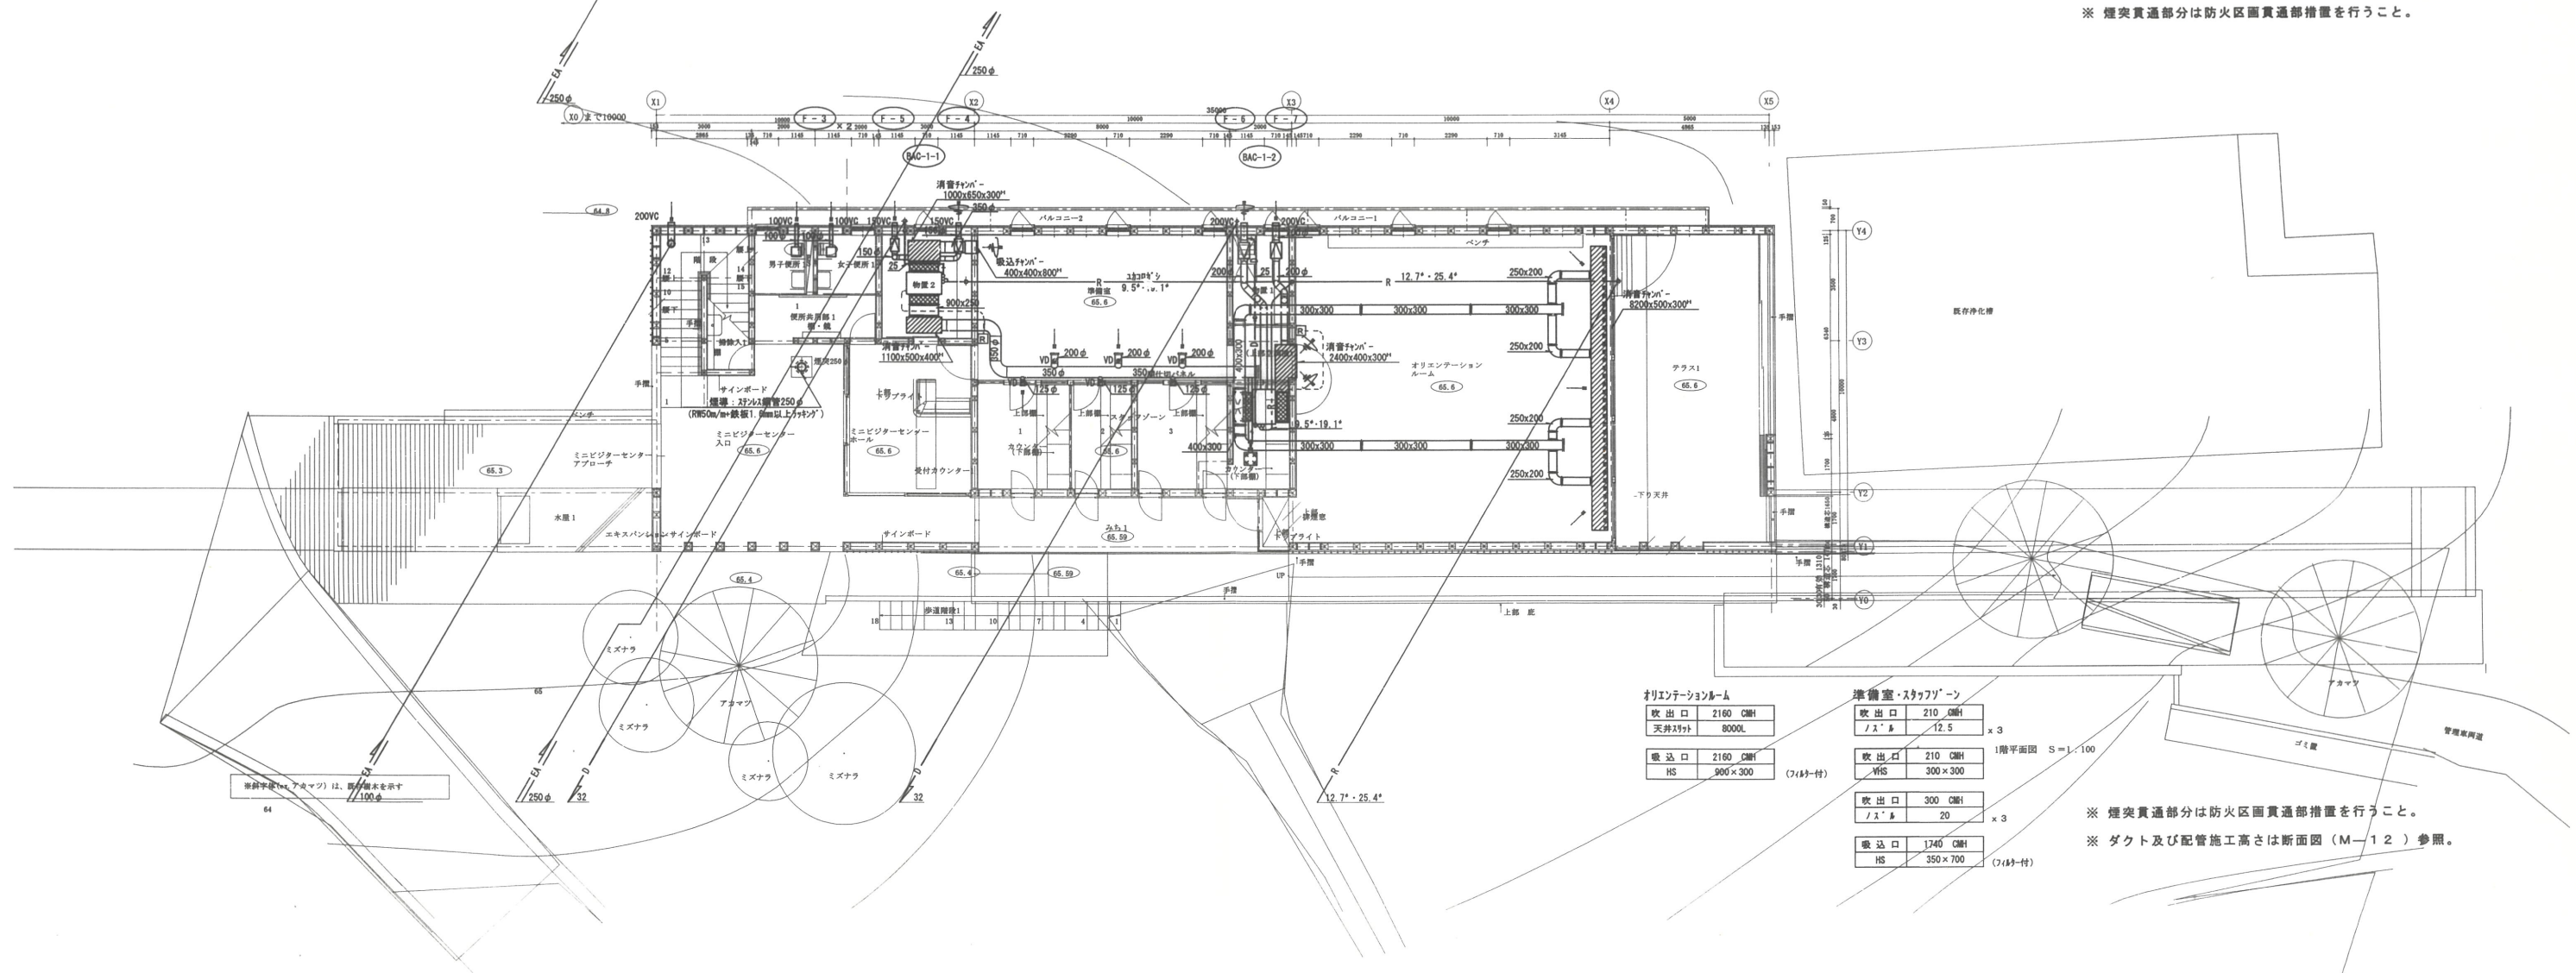

| オリエンテーションルーム |          |
|--------------|----------|
| 吹出口          | 2160 CMH |
| 天井リフト        | 8000L    |
| 吸入口          | 2160 CMH |
| HS           | 900×300  |

| 準備室・スタッフゾーン |          |
|-------------|----------|
| 吹出口         | 210 CMH  |
| 天井リフト       | 12.5     |
| 吸入口         | 210 CMH  |
| HS          | 300×300  |
| 吹出口         | 300 CMH  |
| 天井リフト       | 20       |
| 吸入口         | 1740 CMH |
| HS          | 350×700  |

※ 煙突貫通部分は防火区画貫通部措置を行うこと。  
※ ダクト及び配管施工高さは断面図 (M-12) 参照。

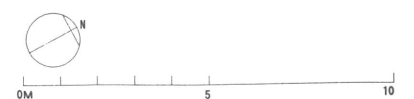

TITLE 鹿沢園地自然学習歩道施設整備・ミニビジターセンターB工区


1・2階平面図 (ビジターセンター) 空調・換気 M-7

SCALE S=1:100

DATE


(有) 平倉直子建築設計事務所  
東京都目黒区麻丘 2-13-45  
TEL. 3421-7406 FAX 3421-2337  
平倉直子一級建築士登録・113078  
一級建築士事務所登録・40966



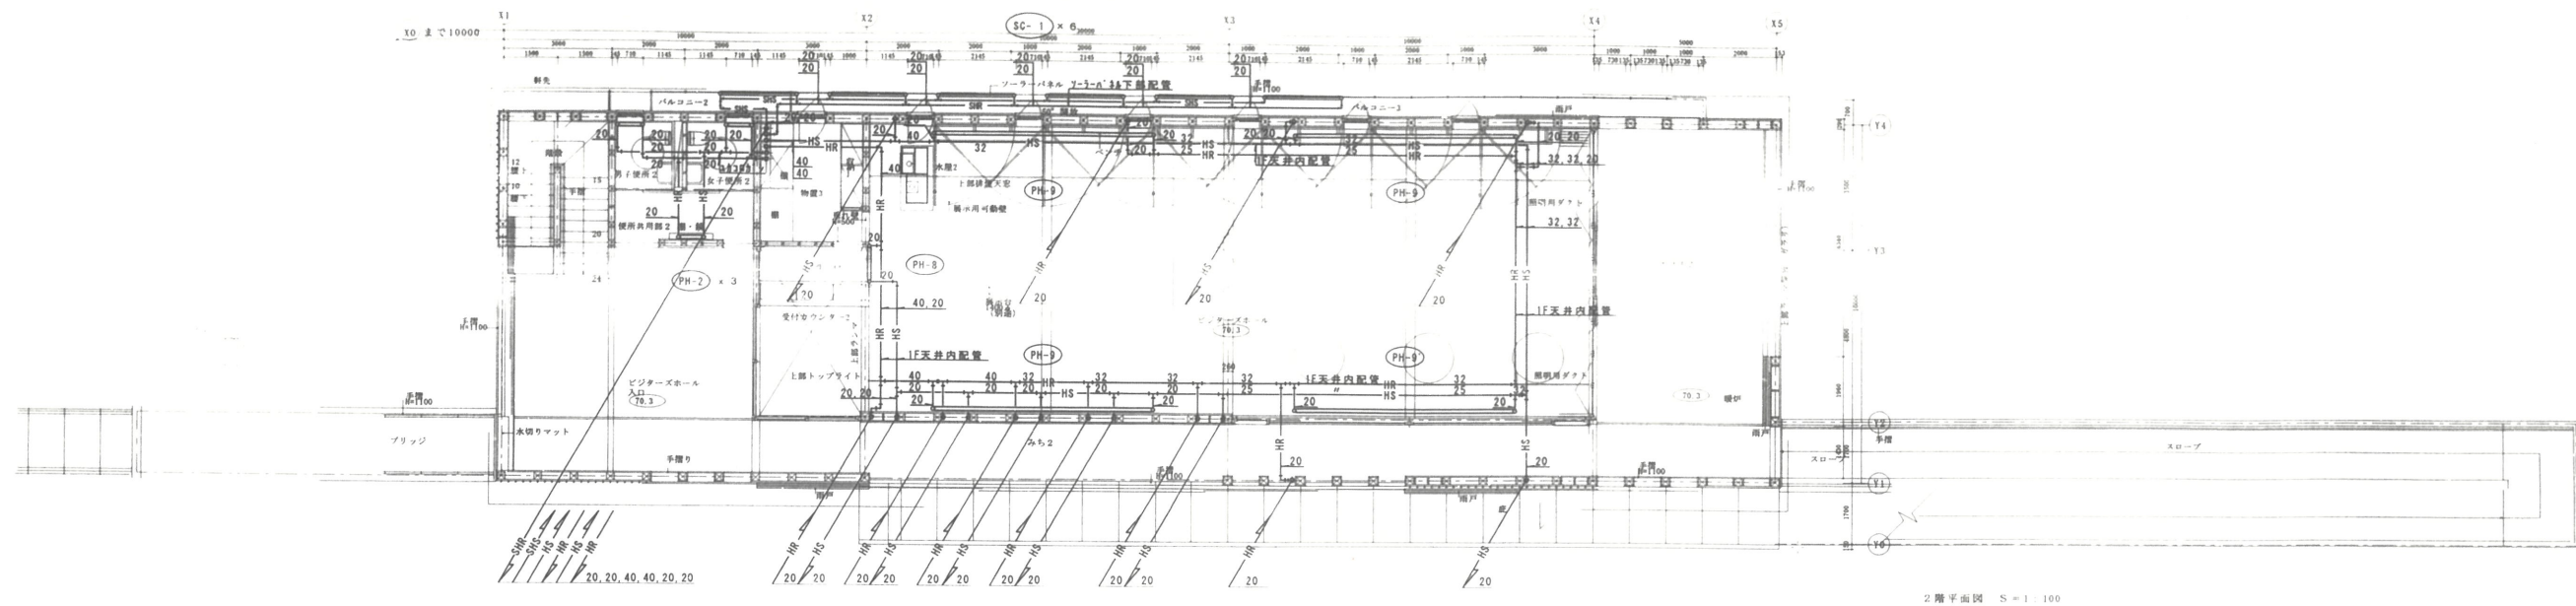

パネルヒーター寸法表 (2F)

| 記号    | 型番       | 寸法         |
|-------|----------|------------|
| PH-2  | H型60     | 490W×600H  |
| PH-8  | GH200型   | 817W×2000H |
| PH-9  | V35-2型   | 6000W×350H |
| PH-9' | VL35/35型 | 6000W×350H |

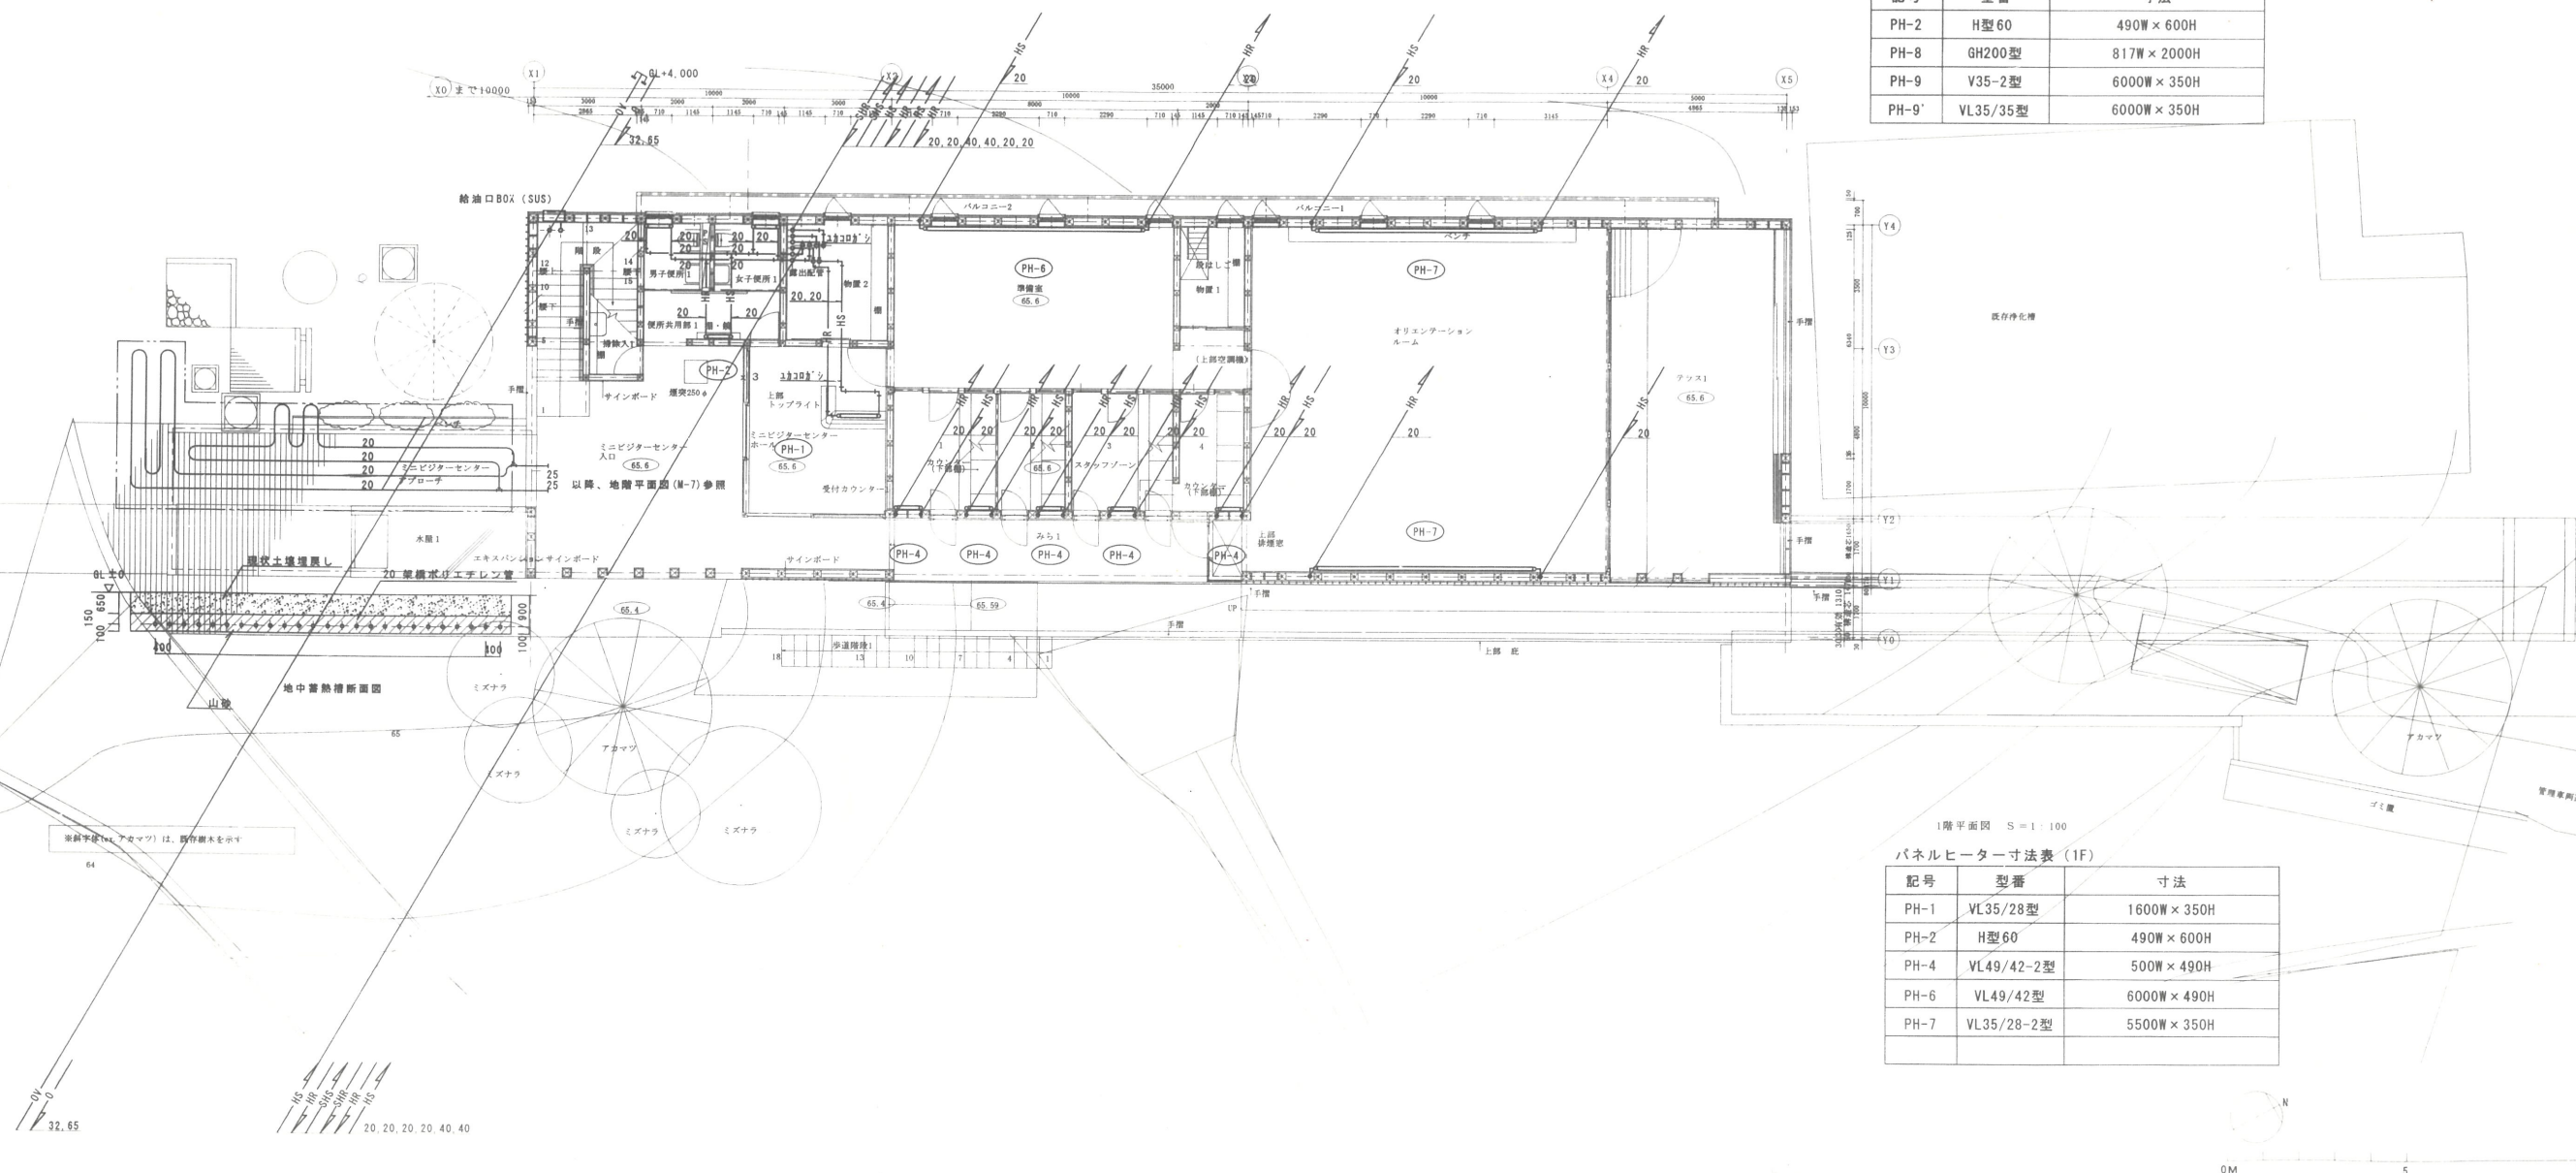

パネルヒーター寸法表 (1F)

| 記号   | 型番         | 寸法         |
|------|------------|------------|
| PH-1 | VL35/28型   | 1600W×350H |
| PH-2 | H型60       | 490W×600H  |
| PH-4 | VL49/42-2型 | 500W×490H  |
| PH-6 | VL49/42型   | 6000W×490H |
| PH-7 | VL35/28-2型 | 5500W×350H |

TITLE 鹿沢園地自然学習歩道施設整備・ミニビジターセンターB工区

1・2階平面図 (ビジターセンター) 暖房 M-9

SCALE S=1:100



DATE

(有) 平倉直子建築設計事務所  
東京都目黒区東が丘 2-13-45  
TEL 3421-7406・FAX 3421-2337  
平倉直子一級建築士登録・113978  
一級建築士事務所登録・40966









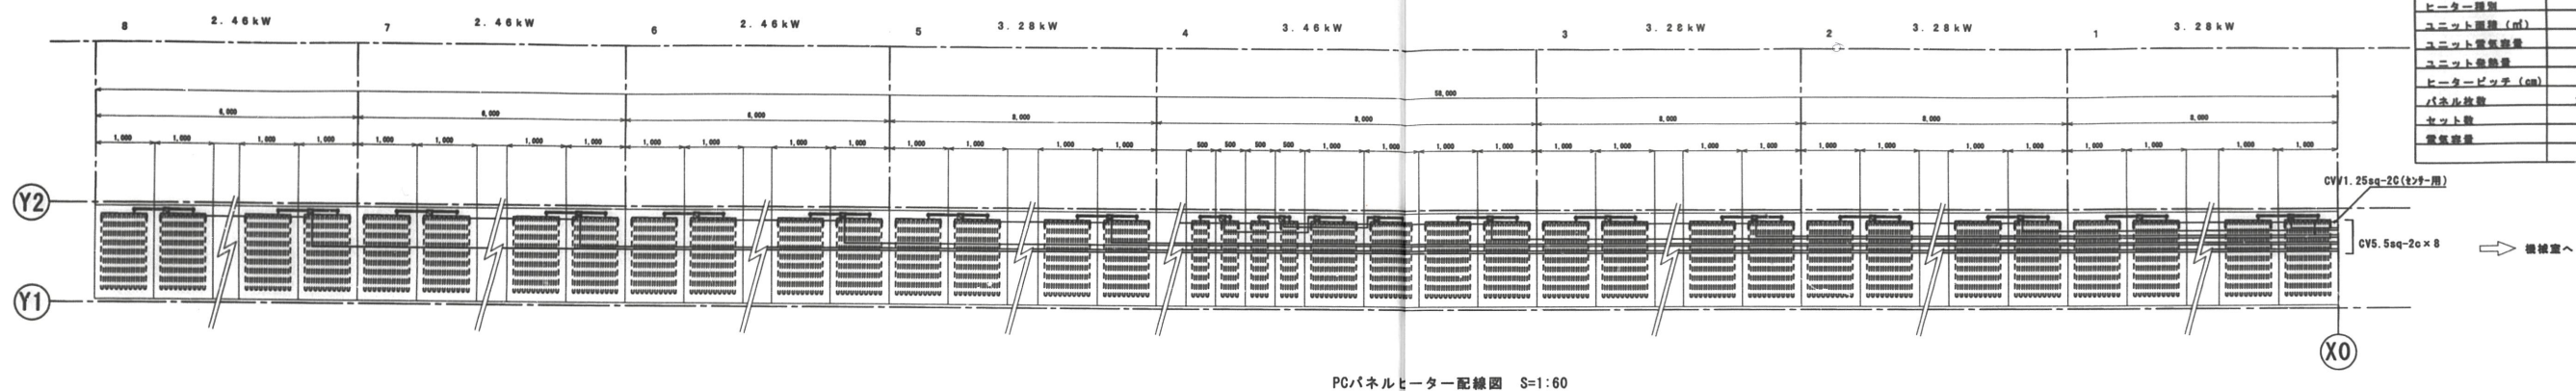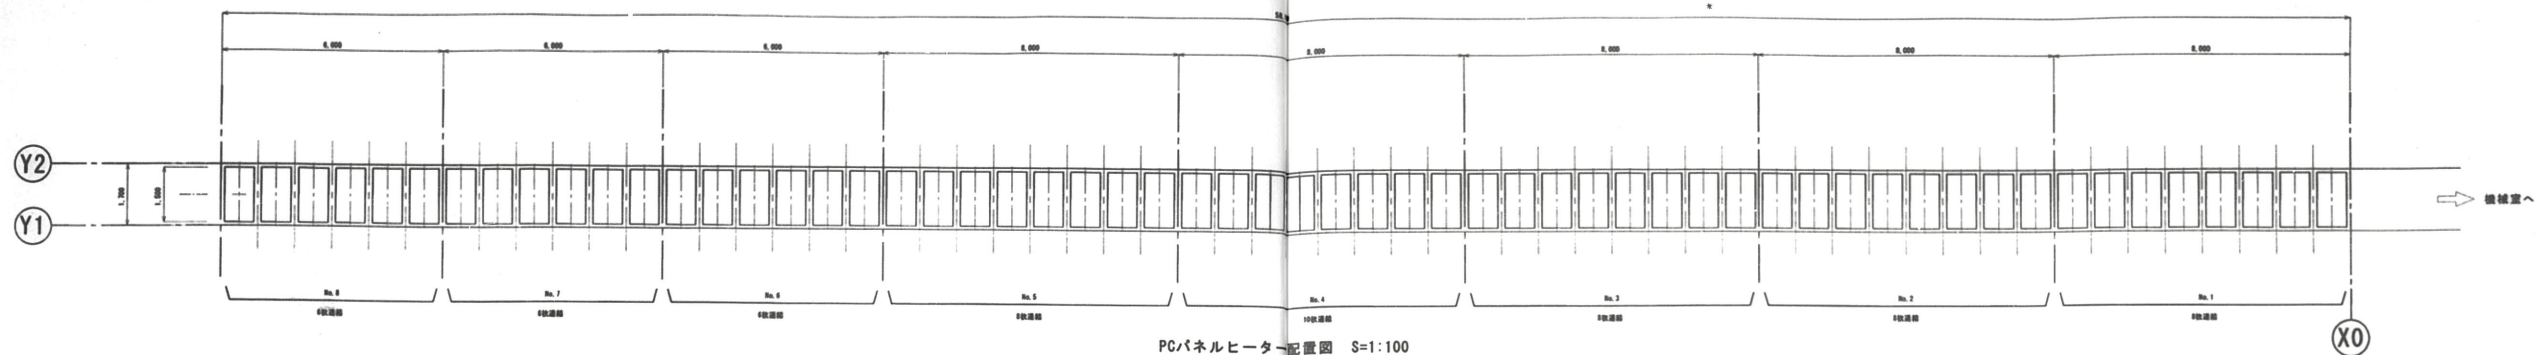



| ヒーター仕様 (HC型) |                      |
|--------------|----------------------|
| 定格電圧         | 1φ2W200V 50/60Hz     |
| ヒーター種類       | HC-950型              |
| ユニット面積 (㎡)   | 約2.1㎡ 約1.8㎡          |
| ユニット電熱容量     | 0.82kW 0.81kW        |
| ユニット熱容量      | 390W/㎡ 505W/㎡        |
| ヒーターピッチ (mm) | 4mm 4mm              |
| パネル枚数        | 大パネル2枚 大パネル1枚・小パネル2枚 |
| セット数         | 27セット 2セット           |
| 電熱容量         | 23.95kW              |

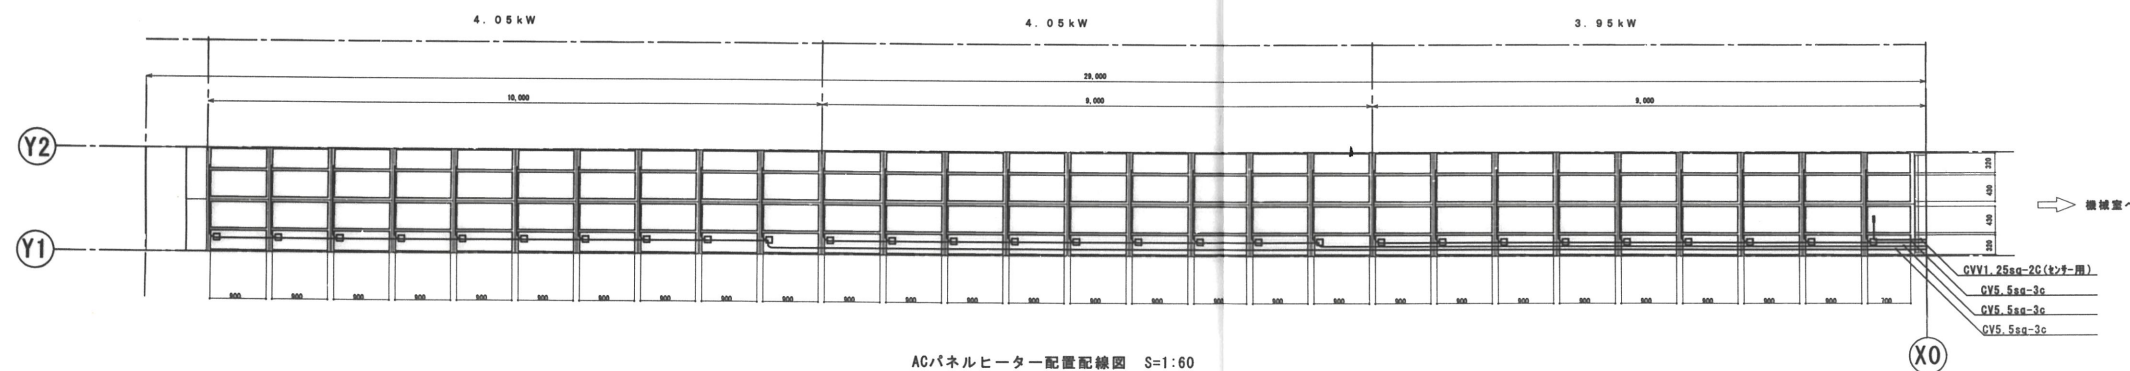


| ルーフヒーター仕様 (RH型) |                 |
|-----------------|-----------------|
| 定格電圧            | 1φ2W200V        |
| 型番              | RH-40           |
| 型番              | (幅) 430mm 320mm |
| 定格寸法            | (長) 10m以内       |
|                 | (厚) 2mm         |
| 定格出力            | 150W/m 100W/m   |
| ヒーター数量          | 50m 50m         |
| 電熱容量            | 12.05kW         |

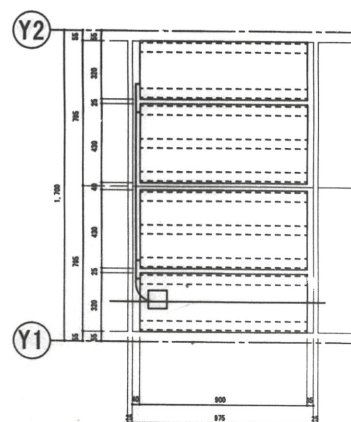

ACパネルヒーター部分詳細図 S=1:20

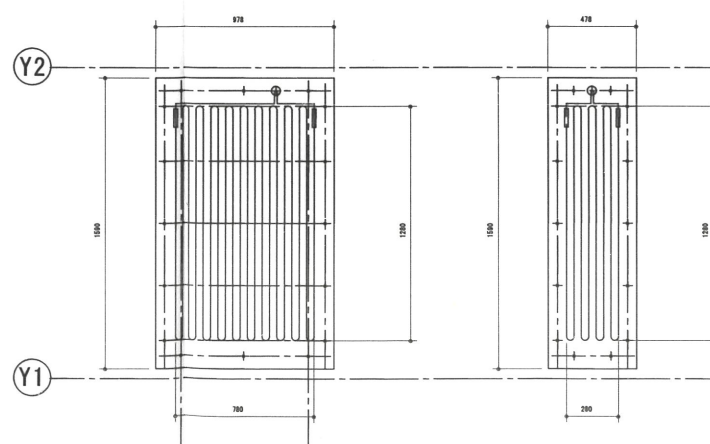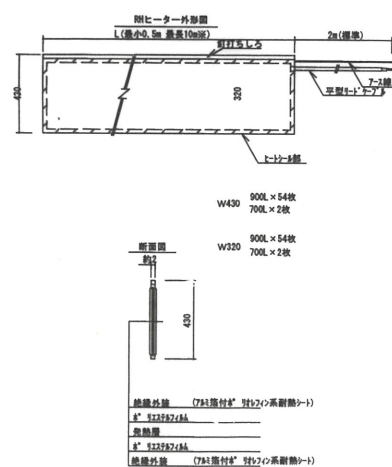


PCパネルヒーター部分詳細図 S=1:20

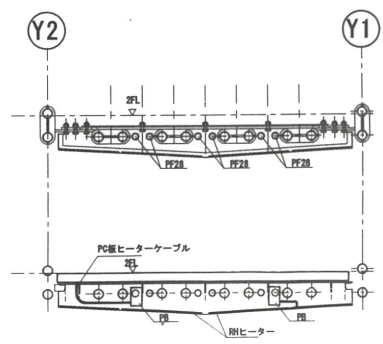


ヒーター取付断面図 S=1:20

※ ブリッジヒーター取付詳細は建築図参照。



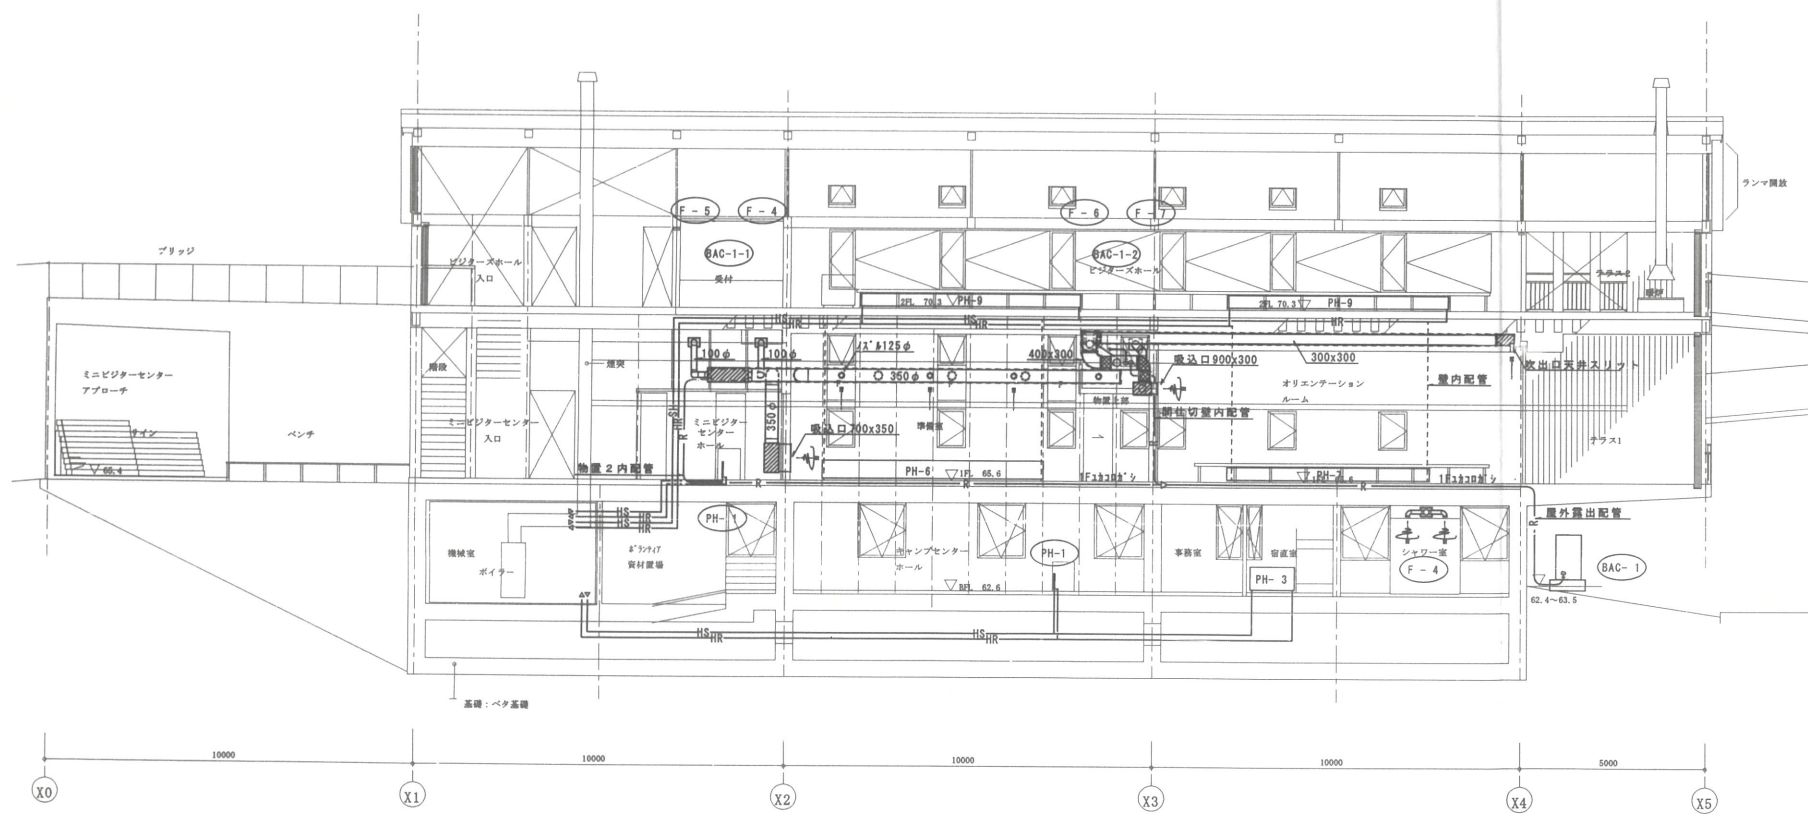

断面図 S=1:100

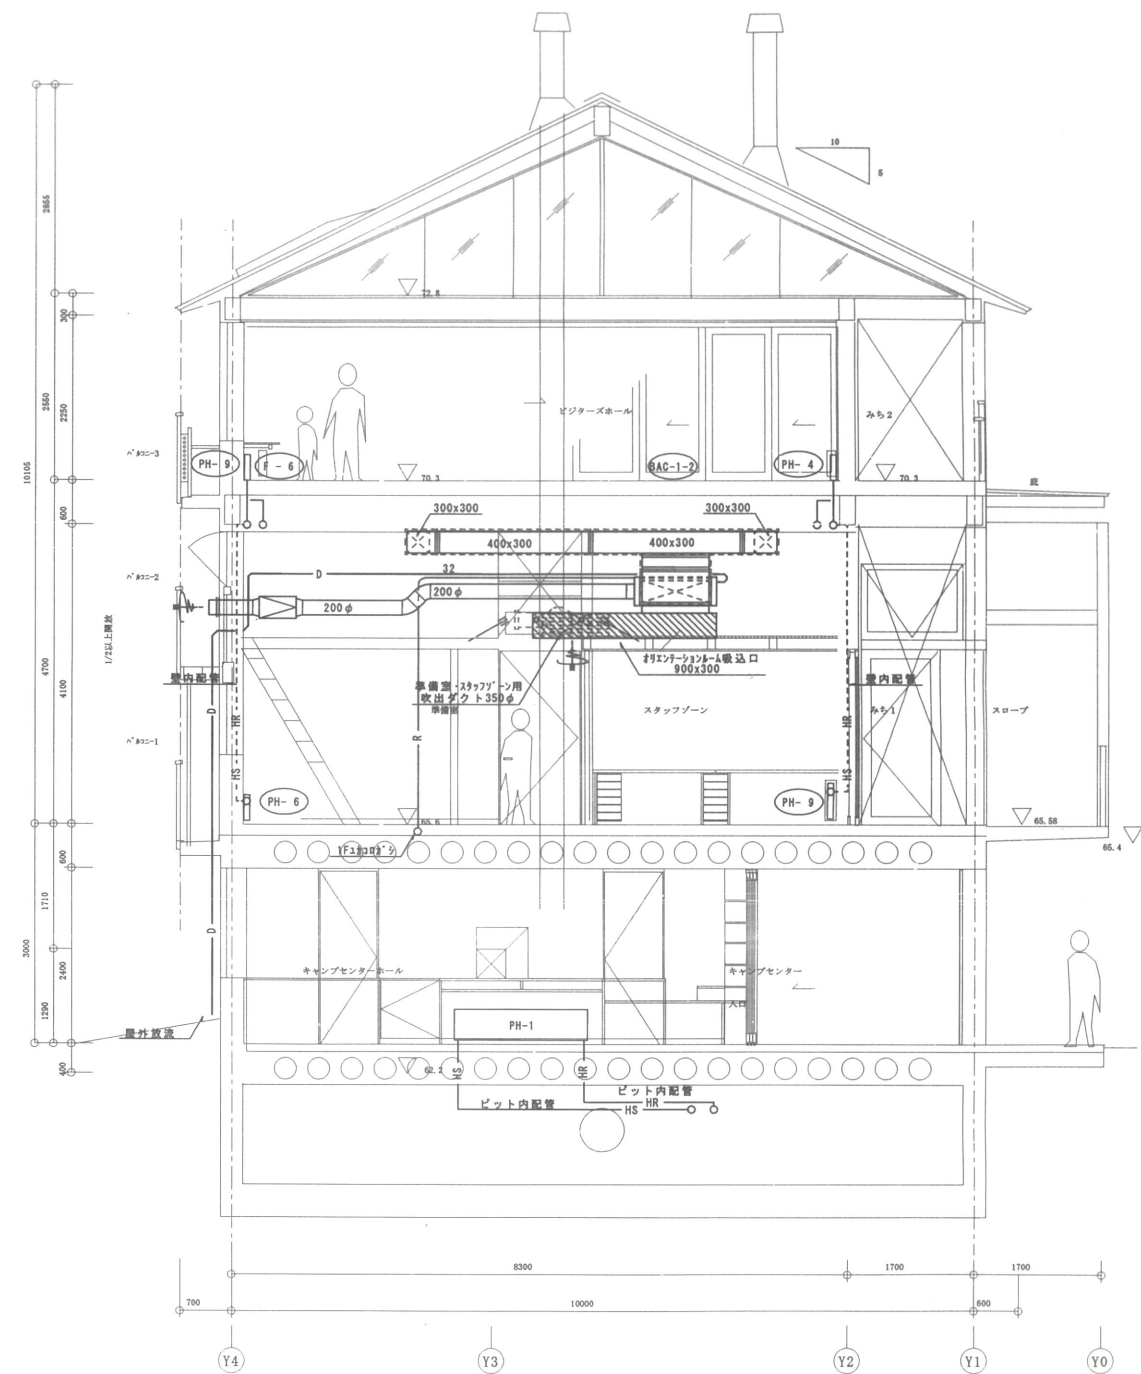


断面詳細図 S=1:50




上部ソーラー発電（建築工事）3KVシステム

|     |             |
|-----|-------------|
| 6   | VVF2.6-3C   |
| 696 | VVF2.0-3C×2 |
| 676 | VVF2.0-3C×2 |
| 697 | VVF2.0-3C×2 |
| 717 | VVF2.0-3C×2 |
| 737 | VVF2.0-3C×2 |
| 79  | VVF2.0-3C   |
| 太陽光 | VVF2.6-3C   |










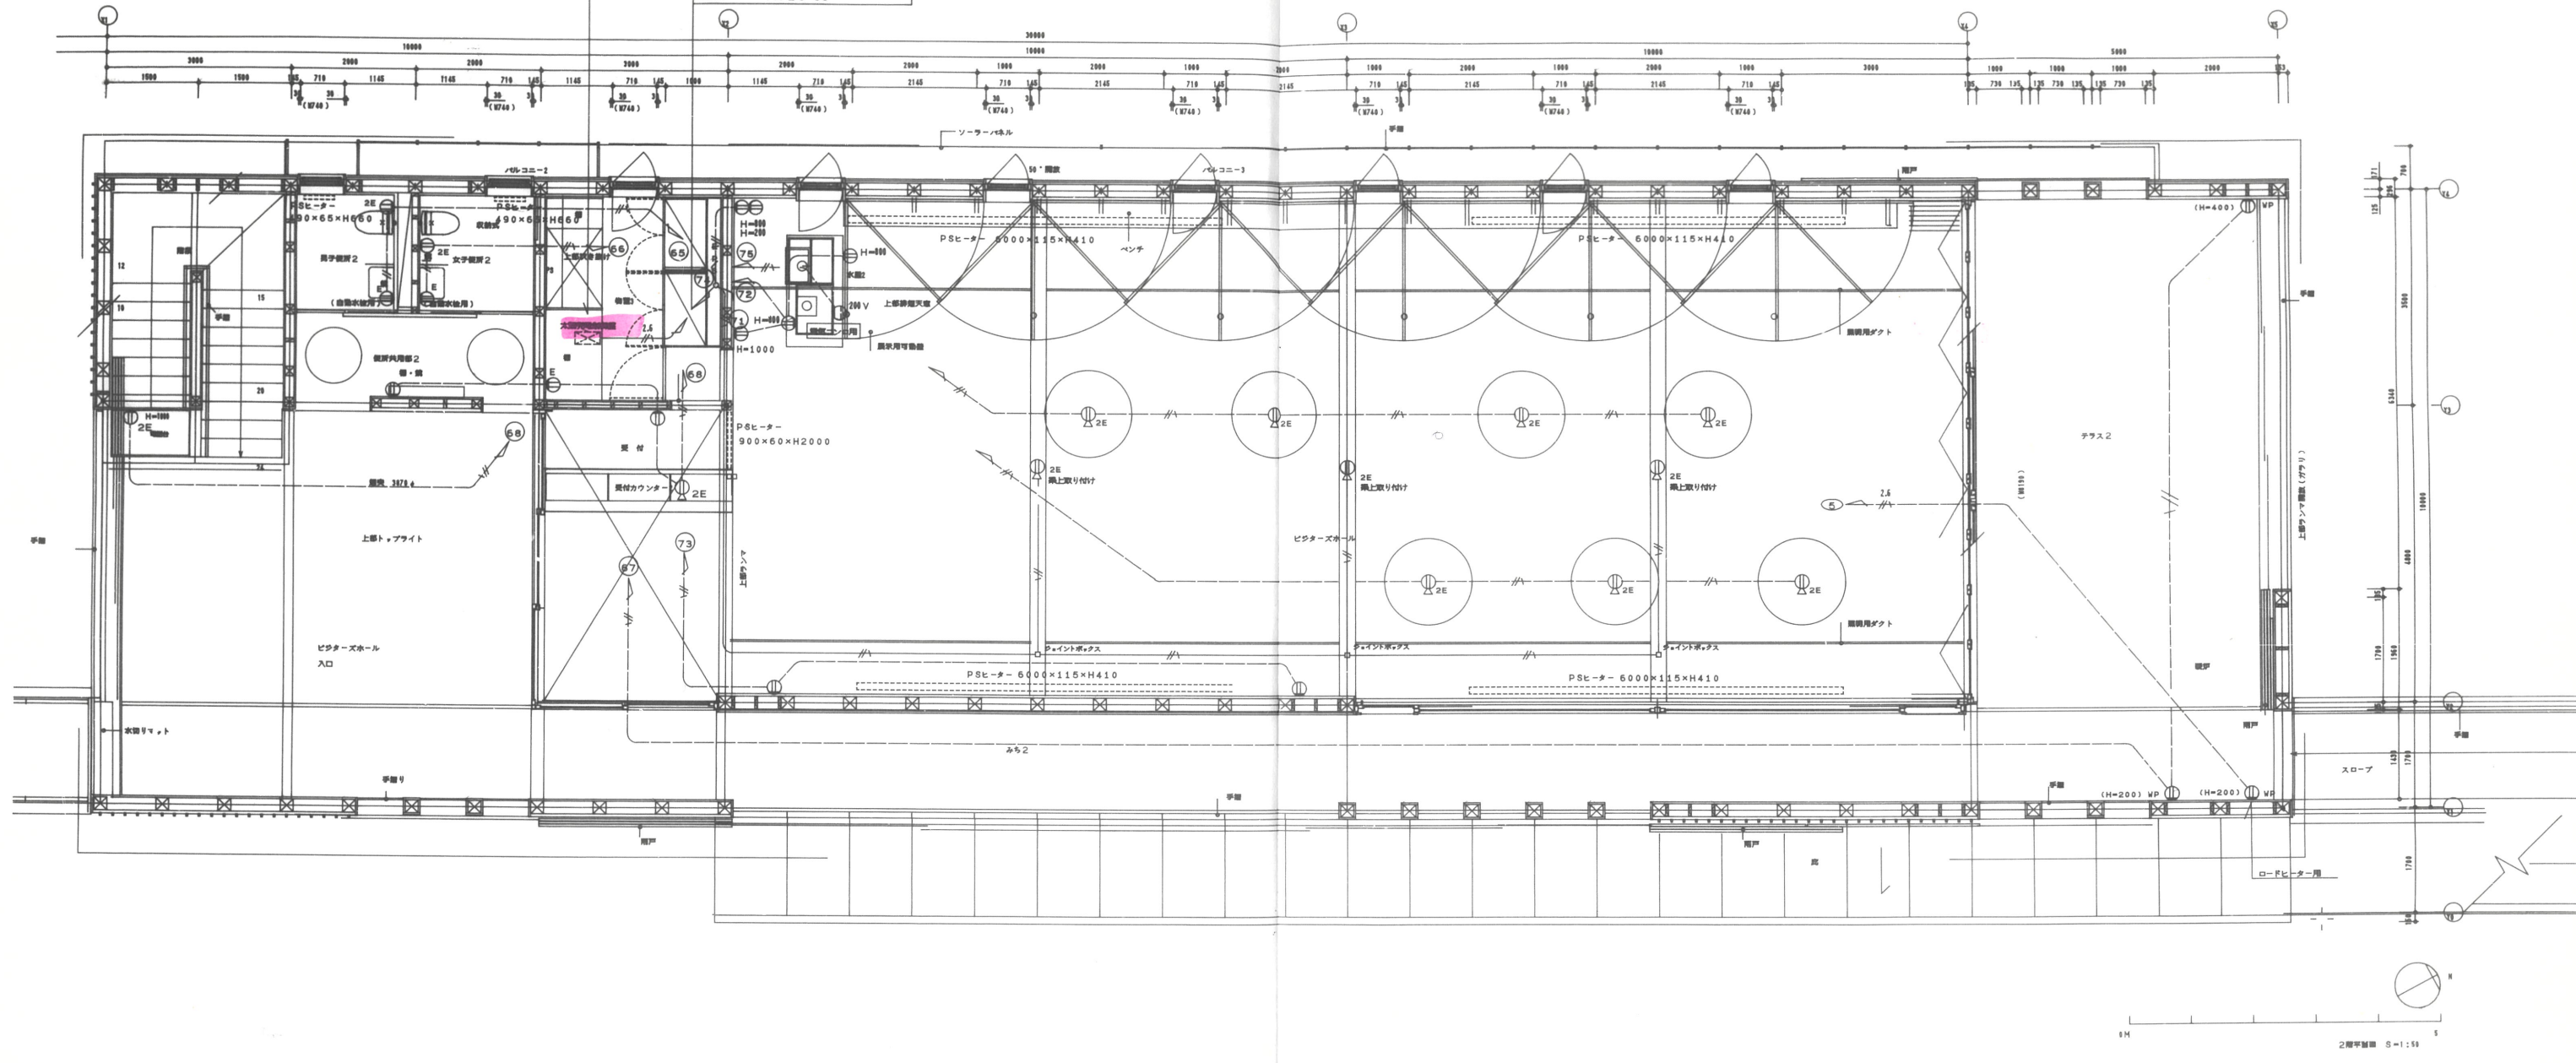




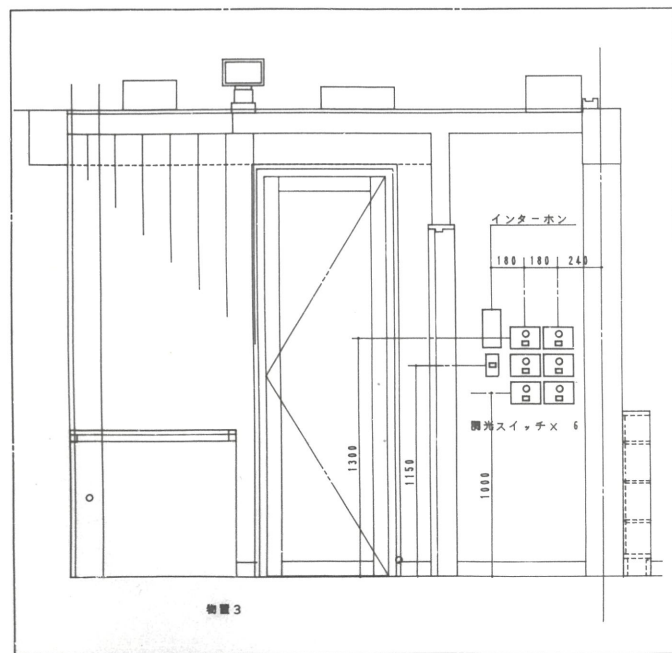



照明器具表
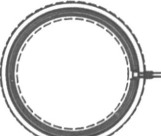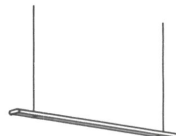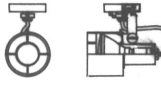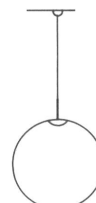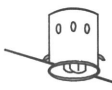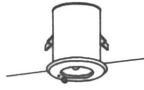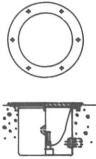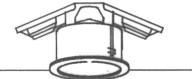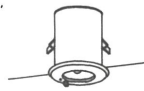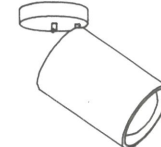
|    |                                                                                     |    |                                                                                     |    |                                                                                      |    |                                                                                       |   |                                                                                       |   |                                                                                     |  |  |  |  |
|----|-------------------------------------------------------------------------------------|----|-------------------------------------------------------------------------------------|----|--------------------------------------------------------------------------------------|----|---------------------------------------------------------------------------------------|---|---------------------------------------------------------------------------------------|---|-------------------------------------------------------------------------------------|--|--|--|--|
| A  | FRT1250                                                                             | F  | IL40W×1 照明・照明                                                                       | G4 | ビームランプ 150W×1                                                                        | L1 | 小型メタルハライドタリヤ70W×1                                                                     | Q | 方形照明灯×1 (B.T.P.照明)                                                                    | V | 0-21コンパクト照明ランプ                                                                      |  |  |  |  |
|    |    |    |    |    |    |    |    |   |    |   |  |  |  |  |  |
|    | ニッポ: SAL-P3-1250A 照明器具                                                              |    | ヤマダ: B4241B 照明器具                                                                    |    | ヤマダ: T4029 照明器具                                                                      |    | ヤマダ: T4702B 照明器具                                                                      |   | 板下: FA11155 照明器具                                                                      |   | ヤマダ: D34B 照明器具                                                                      |  |  |  |  |
| B  | FL40W×1 照明器具                                                                        | F1 | ペンライト (EL.照明)                                                                       | H  | FL40W 照明器具                                                                           | M  | EFA22W×1 照明器具                                                                         | R | ナツメ 15W                                                                               |   |                                                                                     |  |  |  |  |
| B1 | FL20W×1 照明器具                                                                        |    |                                                                                     |    |                                                                                      |    |                                                                                       |   |                                                                                       |   |                                                                                     |  |  |  |  |
| B2 | FL20W×1 照明器具                                                                        |    |                                                                                     |    |                                                                                      |    |                                                                                       |   |                                                                                       |   |                                                                                     |  |  |  |  |
|    |    |    |    |    |    |    |    |   |    |   |                                                                                     |  |  |  |  |
|    | B: 板下 FA41058Z 照明器具                                                                 |    | エルフィン PL101B 照明器具                                                                   |    | ヤマダ: L5016W、L5020W、L5014 照明器具                                                        |    | ヤマダ: D5360W 照明器具                                                                      |   | (株) 照明器具 (株) 照明器具<br>A7954 NH-313A 照明器具<br>スイッチの照明器具                                  |   |                                                                                     |  |  |  |  |
| C  | IL60W×1 照明器具                                                                        | G  | RF150W×1 照明器具                                                                       | J  | LW100W×1 (WP)                                                                        | M1 | FHT24x1                                                                               | S | ハロゲン30W×1 (B.T.P.照明)                                                                  |   |                                                                                     |  |  |  |  |
|    |  |    |  |    |    |    |  |   |  |   |                                                                                     |  |  |  |  |
|    | ヤマダ: G1387 照明器具                                                                     |    | ヤマダ: T4027 照明器具                                                                     |    | ヤマダ: PI-2707 照明器具                                                                    |    | 板下: NF41704 照明器具                                                                      |   | 板下: LB91670P 照明器具                                                                     |   |                                                                                     |  |  |  |  |
| Cl | 照明器具                                                                                | G1 | LED19 100v 2x x 1                                                                   | K  | FHT32x1                                                                              | M3 | FHT24x1 (B.T.P.照明)                                                                    | T | ハロゲン13W×1 (B.T.P.照明)                                                                  |   |                                                                                     |  |  |  |  |
|    |  |    |  |    |  |    |  |   |  |   |                                                                                     |  |  |  |  |
|    | 板下: H20411H 照明器具                                                                    |    | ヤマダ: AD-2044 照明器具                                                                   |    | ヤマダ: D4517 照明器具                                                                      |    | 板下: NF12150 照明器具                                                                      |   | 板下: LB93670P 照明器具                                                                     |   |                                                                                     |  |  |  |  |
| D  | IL60W×1                                                                             | G2 | E26 リフレクターランプ 100v x 1                                                              | L  | 小型メタルハライドタリヤ150W×1                                                                   | N  | ビームランプ 150W×1 照明器具                                                                    | U |                                                                                       |   |                                                                                     |  |  |  |  |
|    |  |    |  |    |   |    |  |   |  |   |                                                                                     |  |  |  |  |
|    | ヤマダ: G724 照明器具                                                                      |    | ヤマダ: SR-4193 照明器具                                                                   |    | ヤマダ: T4702B 照明器具                                                                     |    | ヤマダ: T5153W 照明器具                                                                      |   | ヤマダ: K4921B 照明器具                                                                      |   |                                                                                     |  |  |  |  |

(注記)

※ 照明器具(A),(B),(B1),(B2),(G),(H),(K),(L),(M),(N)のランプについて、器具本体の70%の重量のランプを納入する。  
ランプは全て電球型とする

TITLE 鳥沢園地自然学習歩道施設整備・ミニビジターセンター -B区

照明器具表

E-11



SCALE N/S

DATE / /

(有) 平 倉 直 子 建築設計事務所  
東京都目黒区南が丘 2-13-45  
TEL 3421-7406・FAX 3421-2337  
平倉直子一級建築士事務所 113978  
一級建築士事務所登録 40966



|         |             |
|---------|-------------|
| 電源      | PF (22)     |
| LAN     | PF (22) x3  |
| インターホン  | CPEV1.2-10P |
| テレビ     | S-5C-FB x2  |
| テレビ     | PF (22)     |
| トイレ呼び出し | AE0.9-5P    |

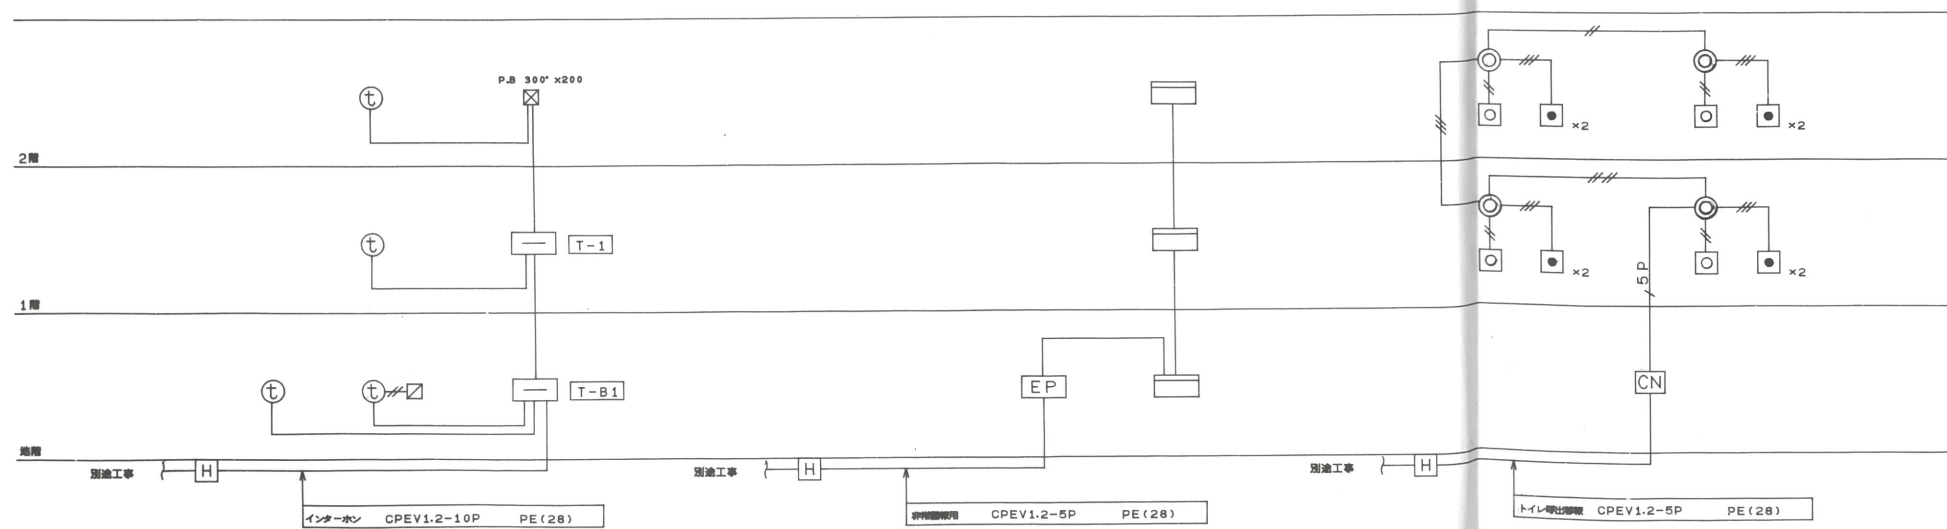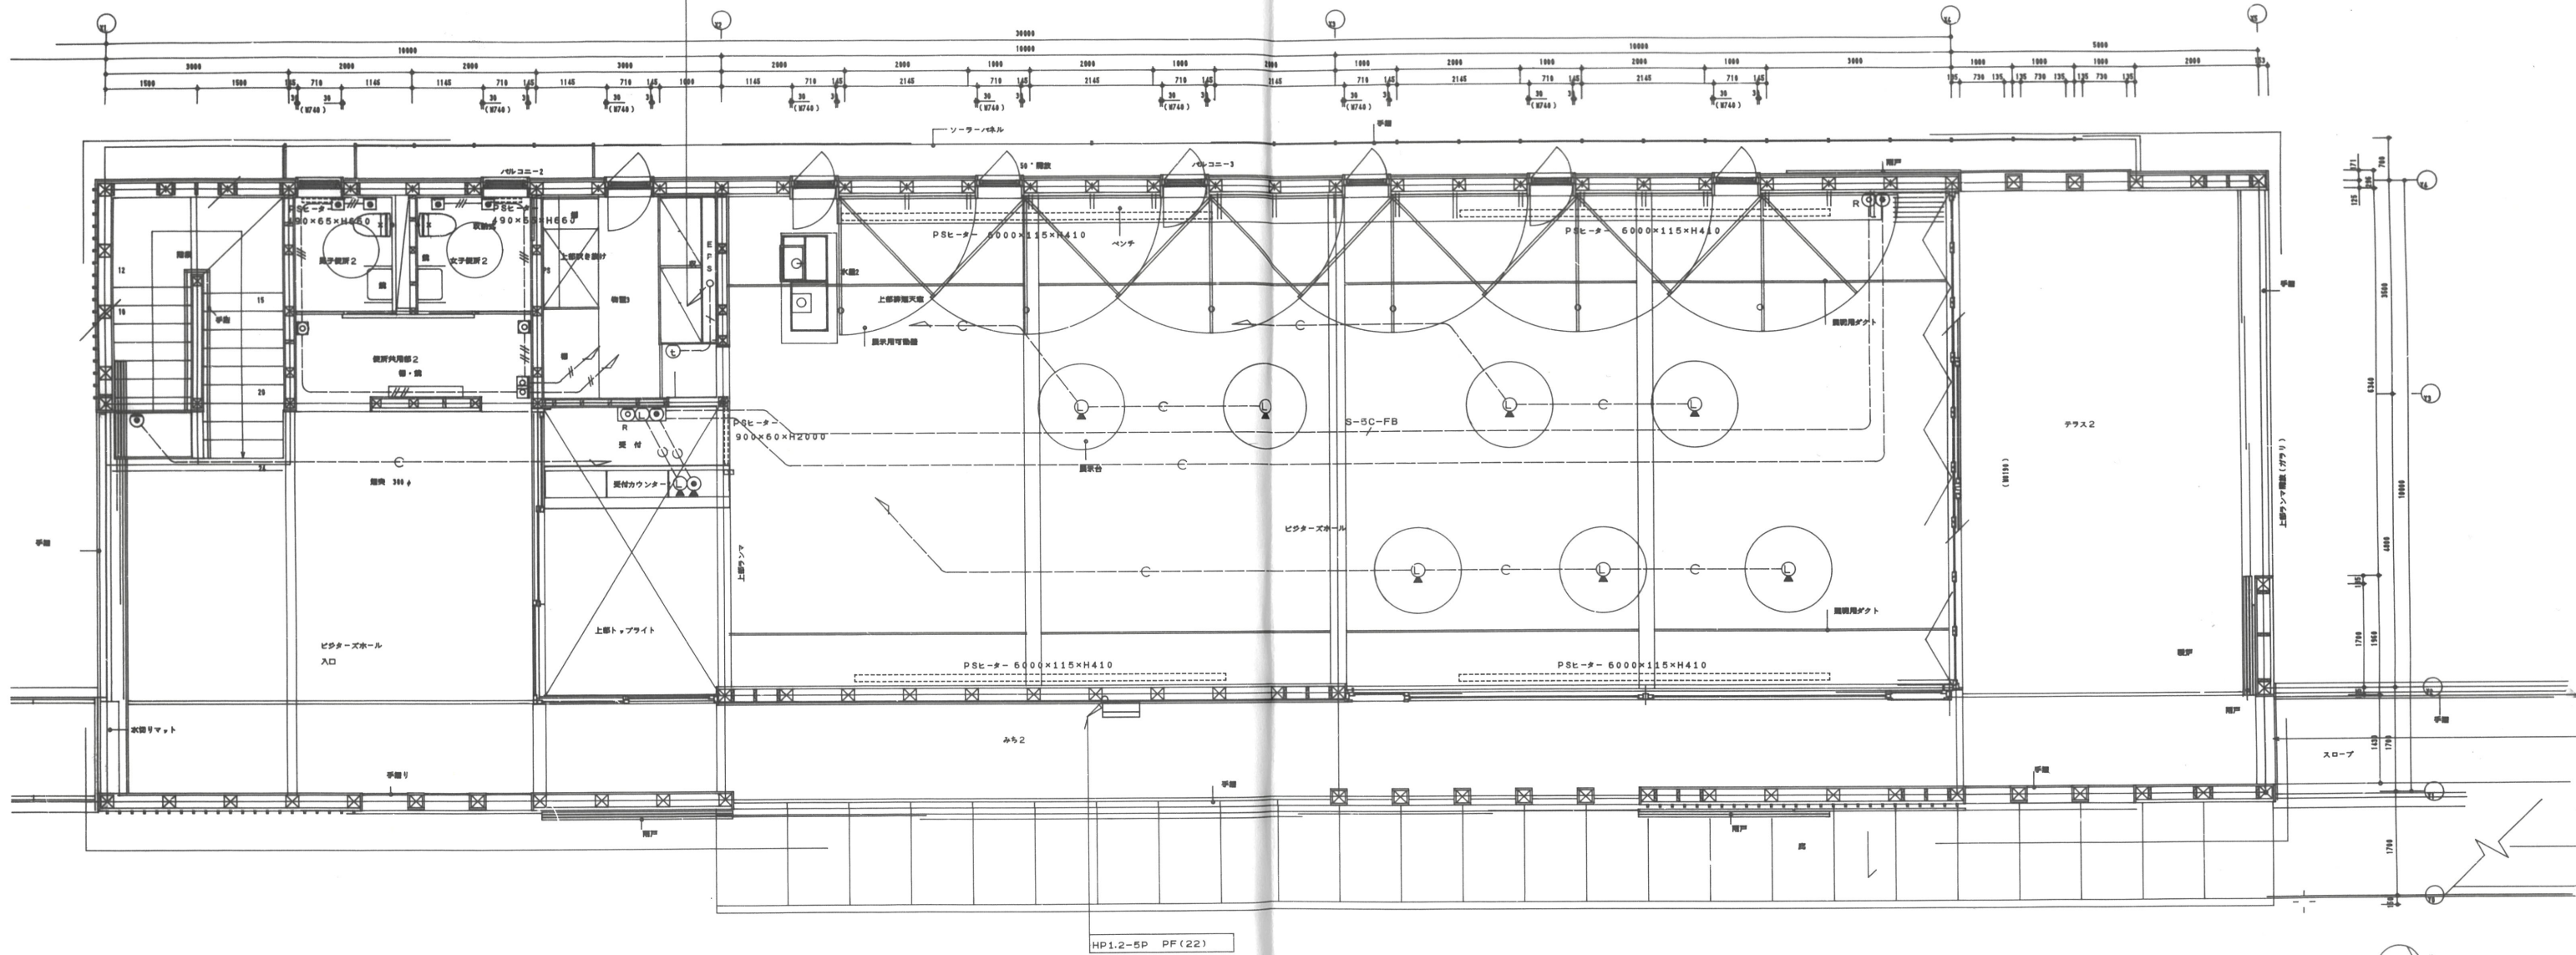

インターホン設備系統図

非常警報設備系統図

トイレ呼出表示設備系統図

TITLE 鹿児島県自然学習館多用途施設整備・ミニビクターセンター - B工区

2階 電気設備配線図 (ビクターセンター)

E-14

SCALE 1/50

DATE / /

(有) 平倉直子建築設計事務所  
東京都目黒区東が丘 2-13-45  
TEL 3421-7406・FAX 3421-2337  
平倉直子一級建築士登録・113976  
一級建築士事務所登録・40966